




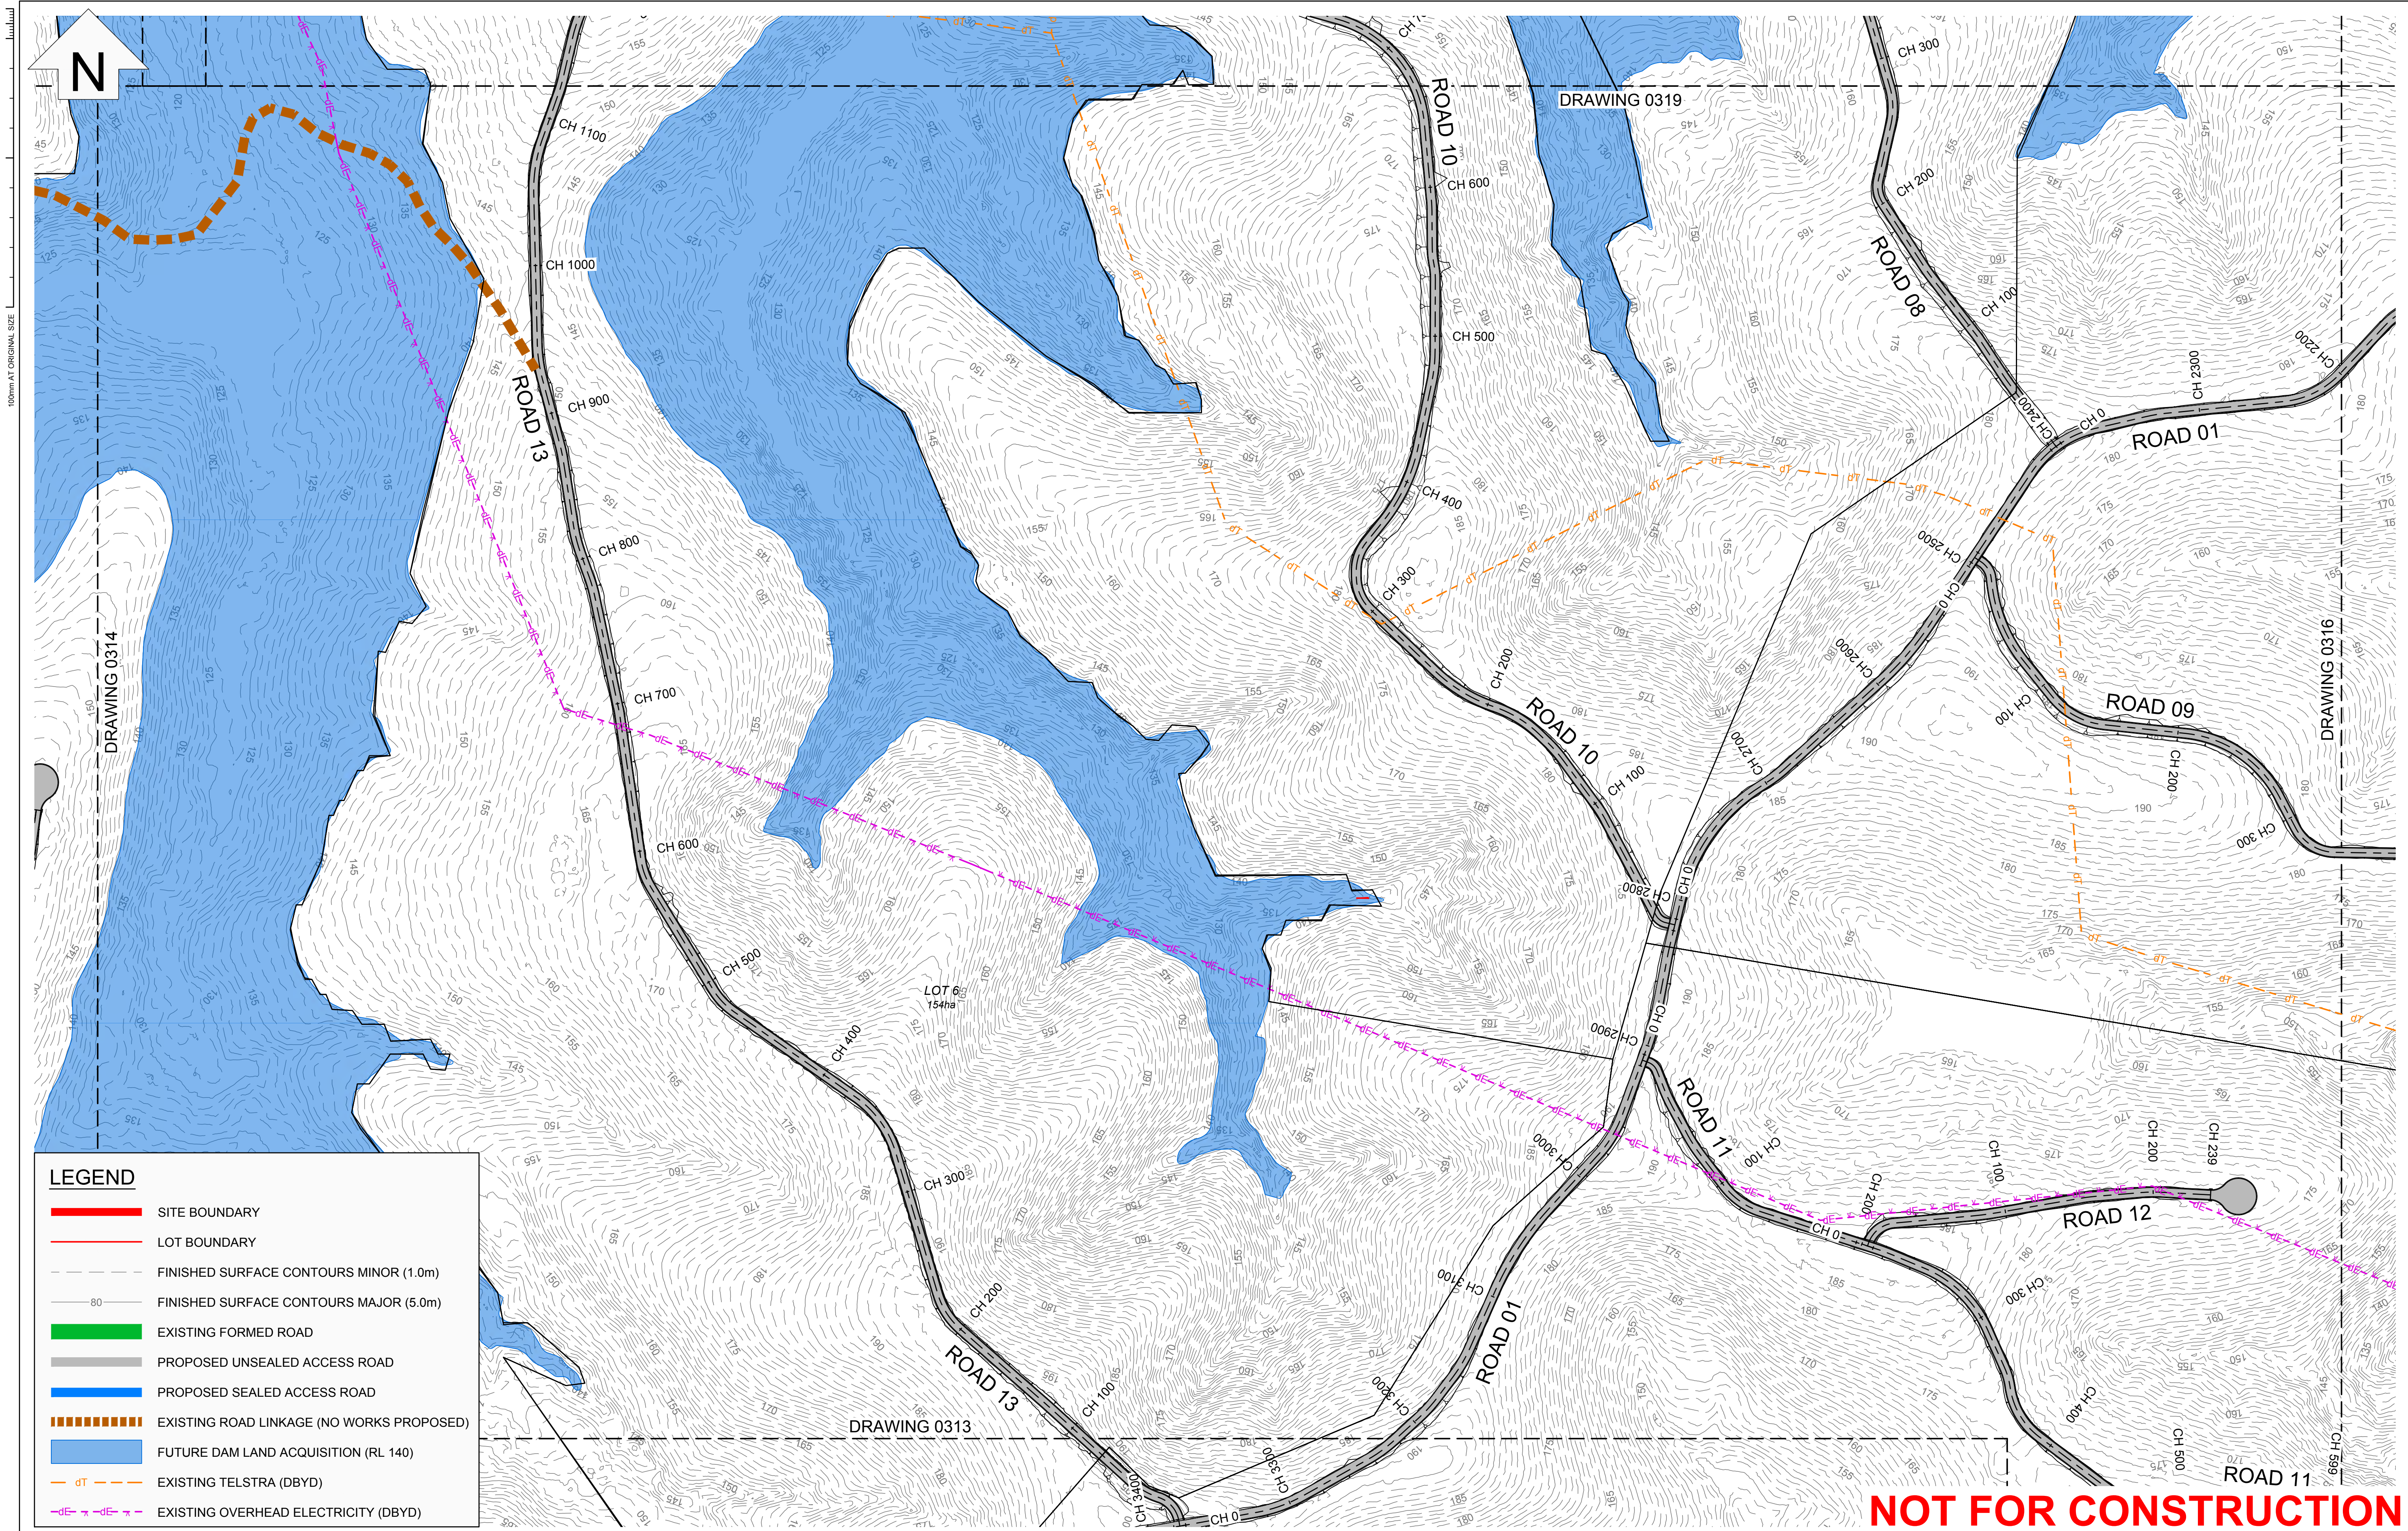

REV	DESCRIPTION	DATE	DRAWN	DESIGN	CHECK	APPROVED	SCALES:	Copyright in the drawings, information and data recorded in this document ("the information") is the property of Plantit Consulting. This document and the information are solely for the use of the authorised recipient and this document may not be used, Copied or reproduced in whole or part for any purpose other than that for which it was supplied by Plantit Consulting. Plantit Consulting makes no representation, undertakes no duty and accepts no responsibility to any third party who may use or rely upon this document or the information.	DRAWN BY:	DESIGN BY:	APPROVED BY:	DATE:	THIS DRAWING MUST NOT BE USED FOR CONSTRUCTION UNLESS SIGNED AS APPROVED	PLANIT CONSULTING LEVEL 2, 11-13 PEARL STREET PO BOX 1623 KINGSCLIFF NSW 2487 TELEPHONE: 02 6674 5001 ABN: 20 099 261 711 EMAIL: administration@plantitconsulting.com.au	CLIENT: NCV ENTERPRISES PTY LTD	PROJECT: NIGHTCAP VILLAGE
A	PRELIMINARY ISSUE	06/05/19	BT	BT	RB	BG	Full Size 1:2,000 ; Half Size 1:4,000 Scale (m)									DRAWING TITLE: ROAD PLAN SHEET 5 OF 10
B	FOR APPROVAL	10/02/20	BT	BT	AW	AW										ORIGINAL SIZE: A1
C	FOR APPROVAL	10/12/20	BT	BT	AW	AW										PLANIT JOB No.: J6100
																DRAWING No.: 0315
																REV: C

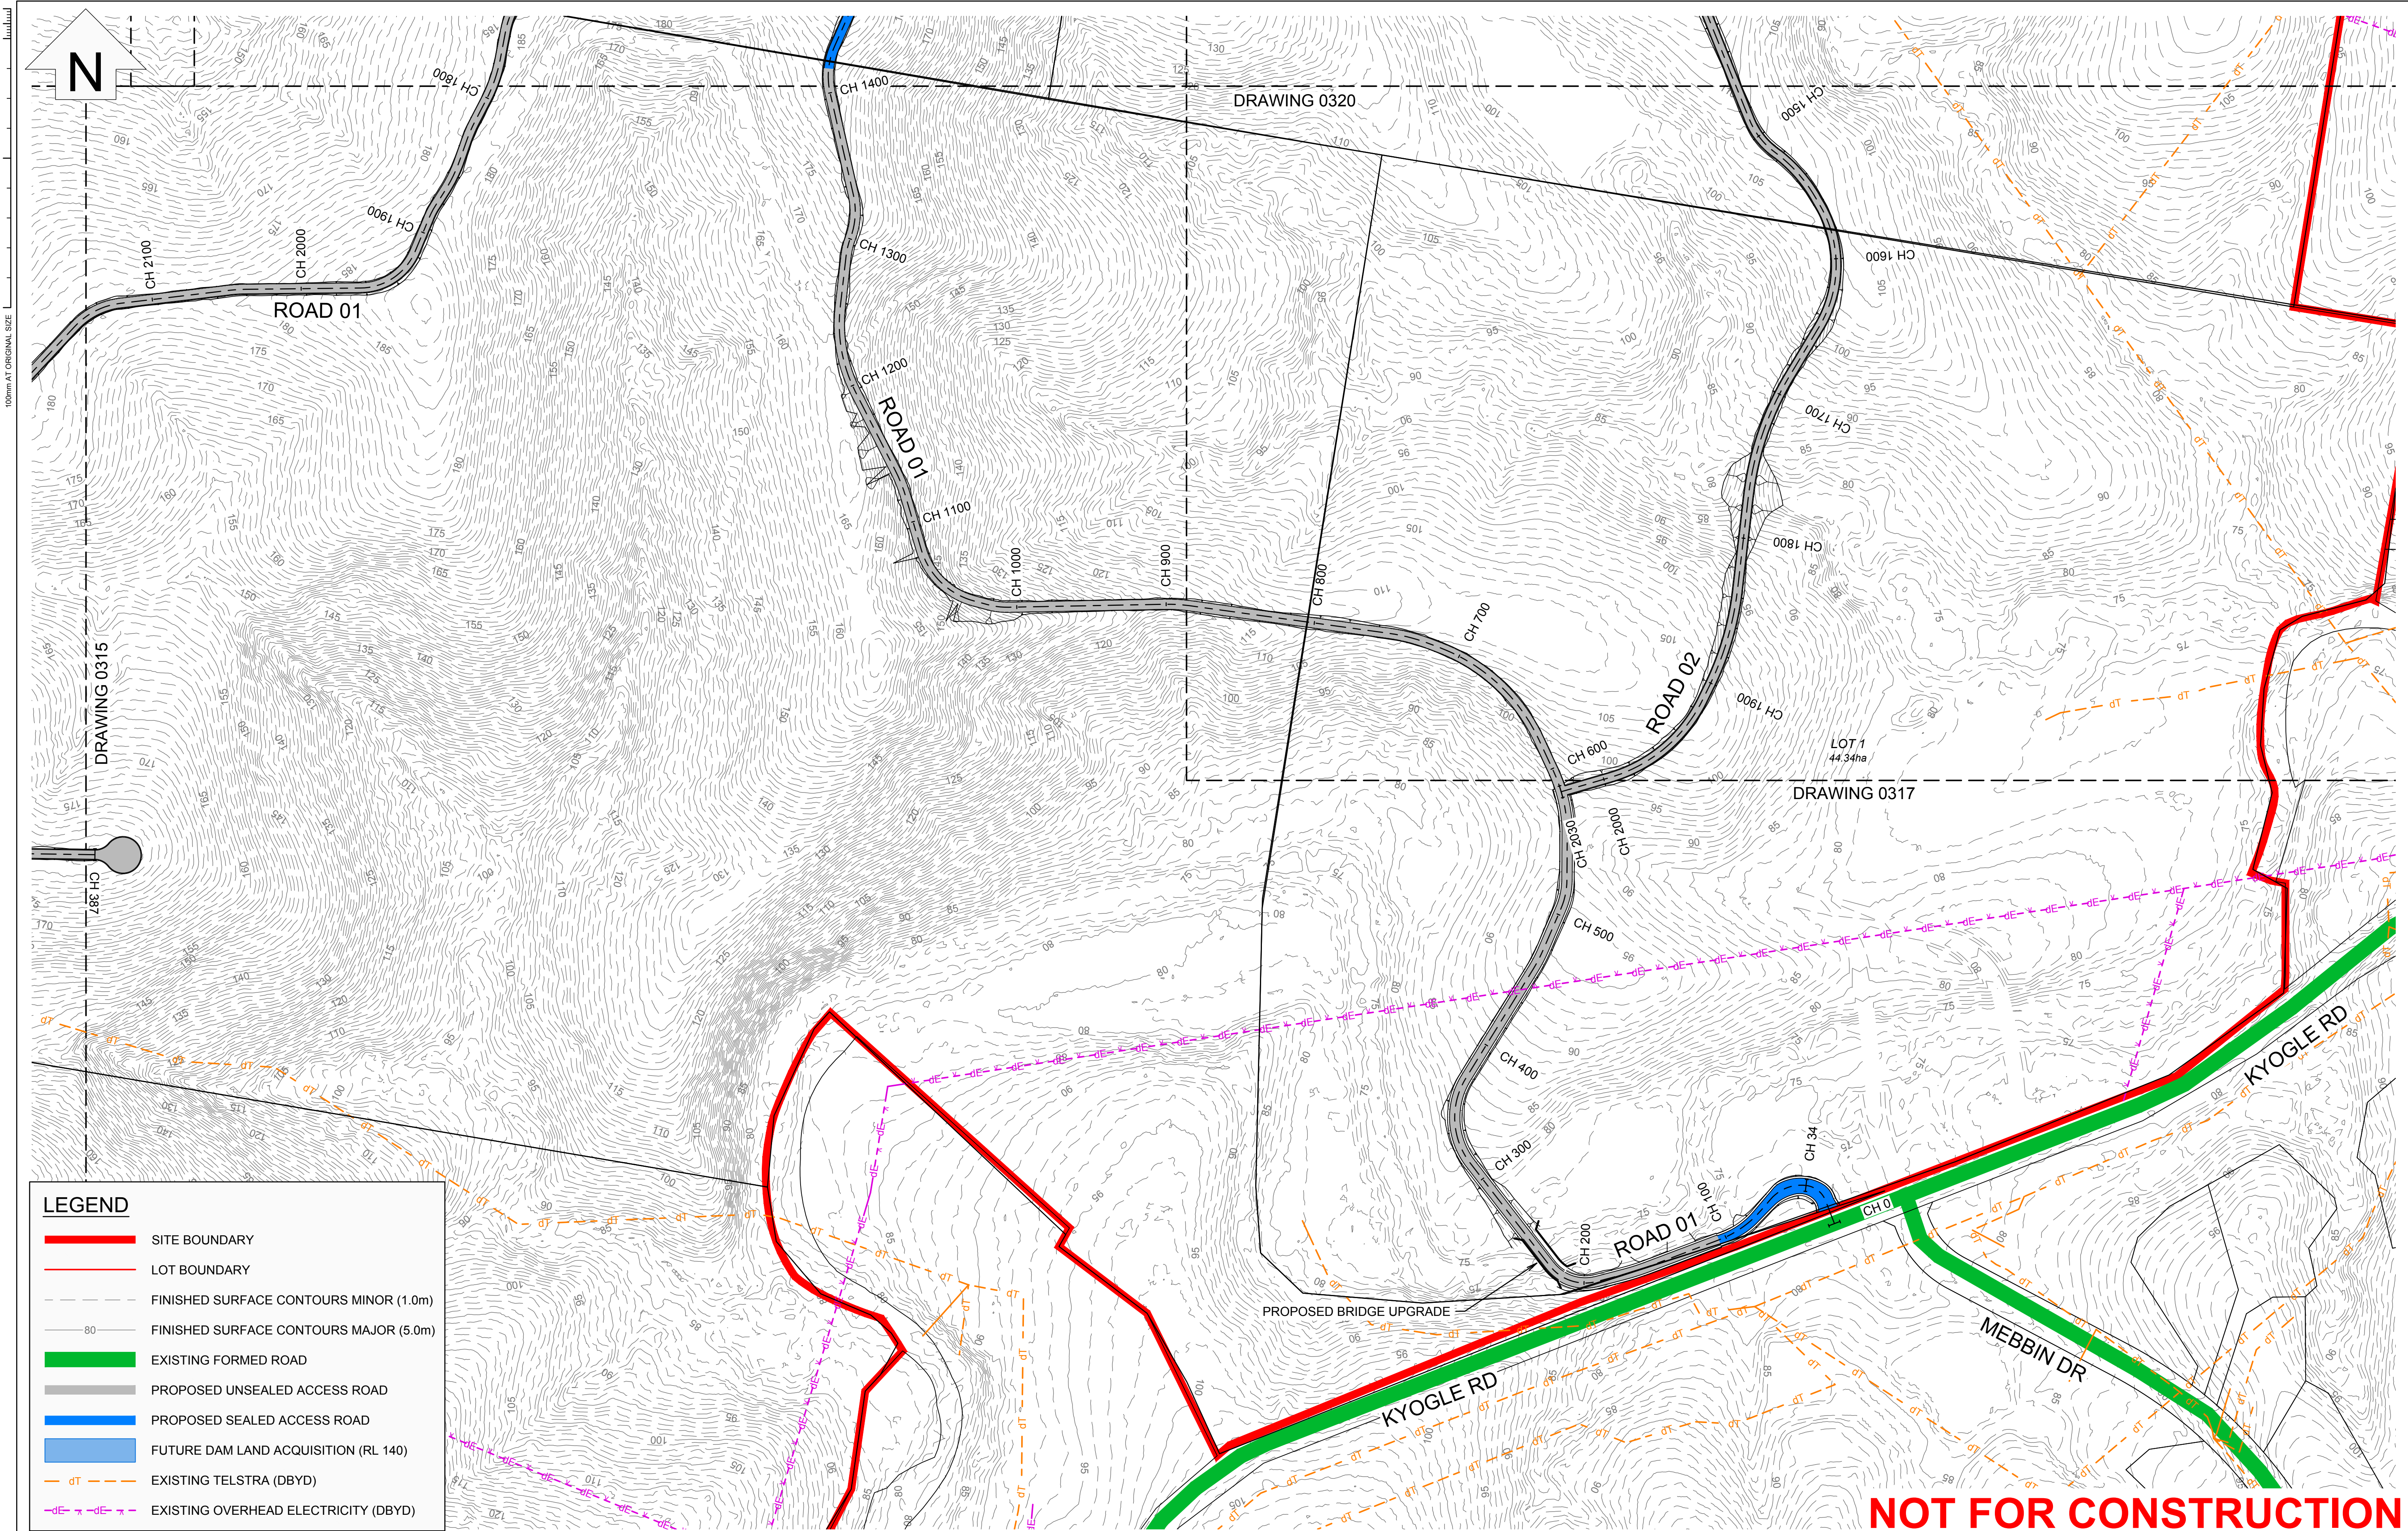

REV	DESCRIPTION	DATE	DRAWN	DESIGN	CHECK	APPROVED
A	PRELIMINARY ISSUE	06/05/19	BT	BT	RB	BG
B	FOR APPROVAL	10/02/20	BT	BT	AW	AW
C	FOR APPROVAL	10/12/20	BT	BT	AW	AW

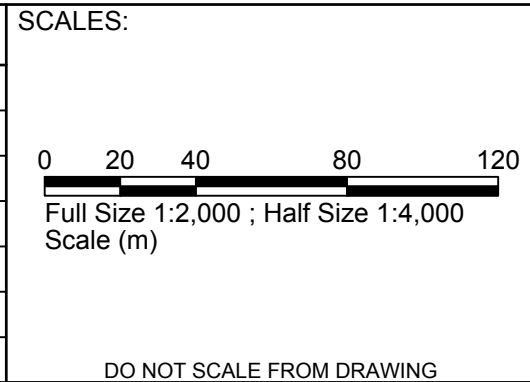

Copyright in the drawings, information and data recorded in this document ("the information") is the property of Plant Consulting. This document and the information are solely for the use of the authorised recipient and this document may not be used, Copied or reproduced in whole or part for any purpose other than that for which it was supplied by Plant Consulting. Plant Consulting makes no representation, undertakes no duty and accepts no responsibility to any third party who may use or rely upon this document or the information.

DRAWN BY:	
DESIGN BY:	
APPROVED BY:	
DATE:	
THIS DRAWING MUST NOT BE USED FOR CONSTRUCTION UNLESS SIGNED AS APPROVED	


PLANIT CONSULTING
LEVEL 2, 11-13 PEARL STREET
PO BOX 1623
KINGSCLIFF NSW 2487

TELEPHONE: 02 6674 5001
ABN: 20 099 261 711
EMAIL: administration@plantconsulting.com.au




CLIENT:	NCV ENTERPRISES PTY LTD
LOCAL GOVERNMENT AUTHORITY:	TWEED SHIRE COUNCIL

PROJECT:	NIGHTCAP VILLAGE
DRAWING TITLE:	ROAD PLAN SHEET 6 OF 10
ORIGINAL SIZE:	A1
PLANIT JOB No.:	J6100
DRAWING No.:	0316
REV:	C

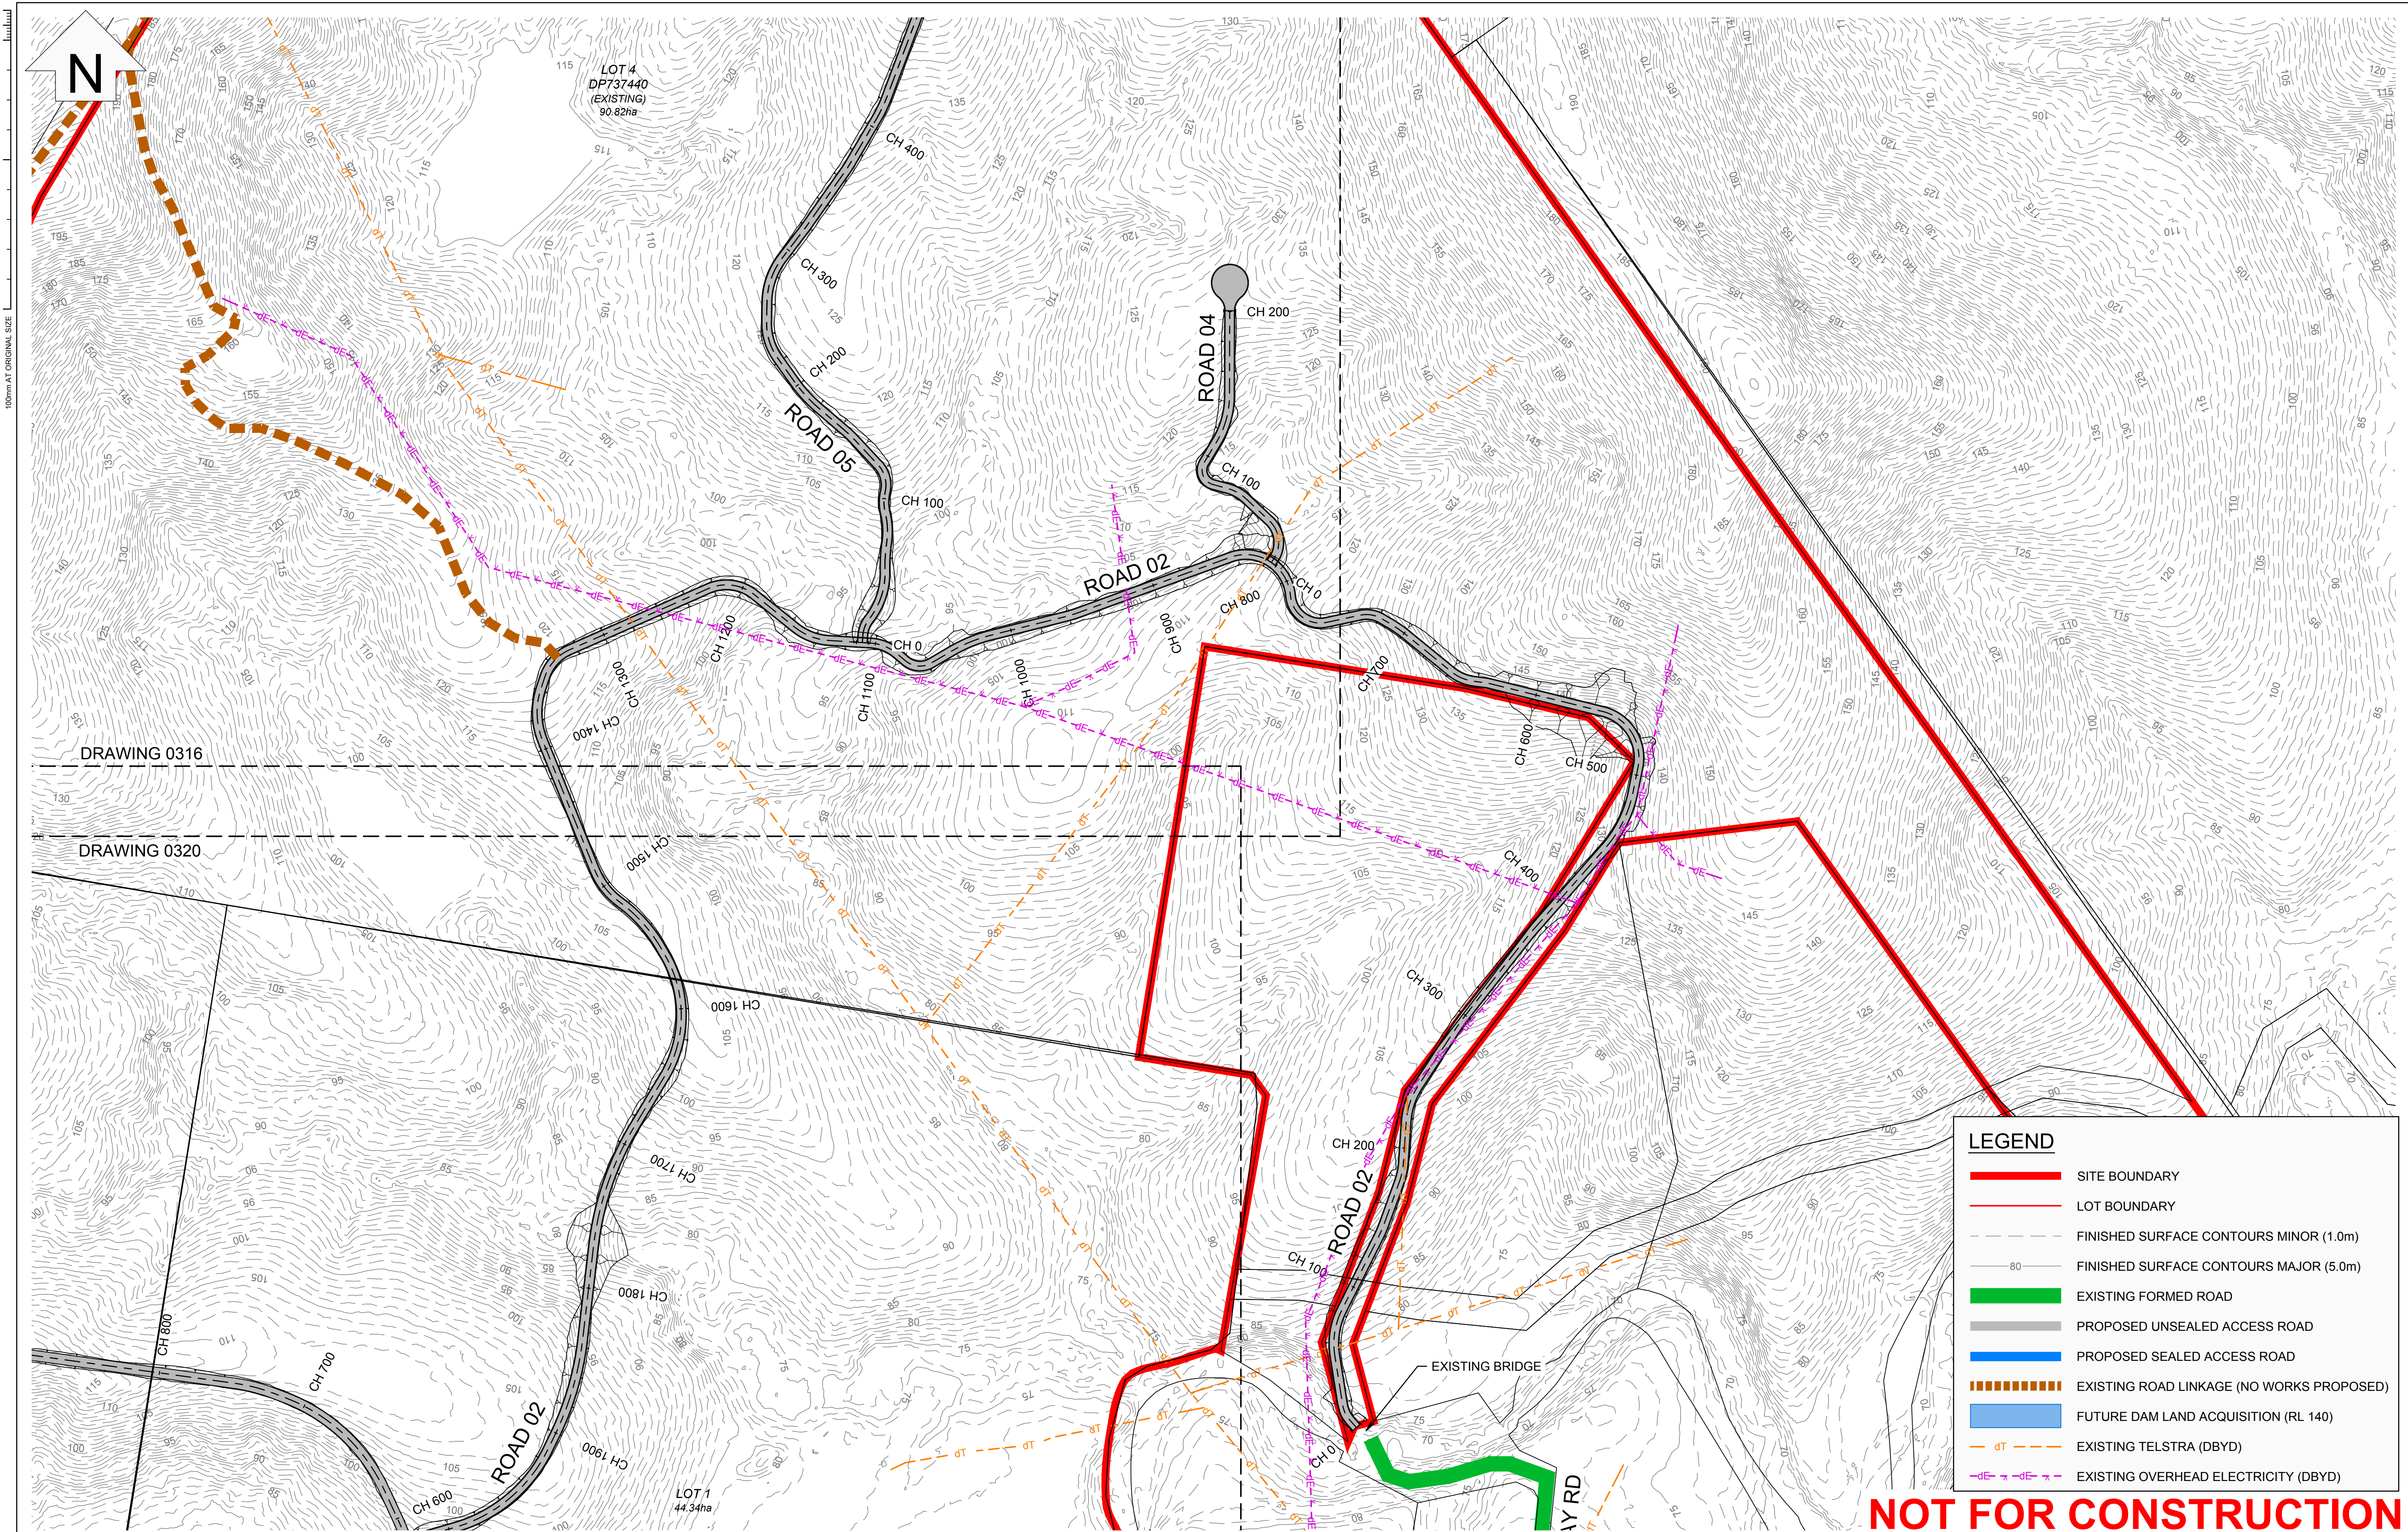

REV		DESCRIPTION	DATE	DRAWN	DESIGN	CHECK	APPROVED	SCALES:	Copyright in the drawings, information and data recorded in this document ("the information") is the property of Planit Consulting. This document and the information are solely for the use of the authorised recipient and this document may not be used, Copied or reproduced in whole or part for any purpose other than that for which it was supplied by Planit Consulting. Planit Consulting makes no representation, undertakes no duty and accepts no responsibility to any third party who may use or rely upon this document or the information.	DRAWN BY:	DESIGN BY:	APPROVED BY:	DATE:	THIS DRAWING MUST NOT BE USED FOR CONSTRUCTION UNLESS SIGNED AS APPROVED	PLANIT CONSULTING	CLIENT:	PROJECT:				
A		PRELIMINARY ISSUE	06/05/19	BT	BT	RB	BG	0204080120 Full Size 1:2,000 ; Half Size 1:4,000 Scale (m) DO NOT SCALE FROM DRAWING								LEVEL 2, 11-13 PEARL STREET PO BOX 1623 KINGSCLIFF NSW 2487 TELEPHONE: 02 6674 5001 ABN: 20 099 261 711 EMAIL: administration@planitconsulting.com.au PLANIT	NCV ENTERPRISES PTY LTD	NIGHTCAP VILLAGE			
B		FOR APPROVAL	10/02/20	BT	BT	AW	AW												DRAWING TITLE:		
C		FOR APPROVAL	10/12/20	BT	BT	AW	AW												ROAD PLAN SHEET 7 OF 10		
																	LOCAL GOVERNMENT AUTHORITY:				
																	TWEED SHIRE COUNCIL	ORIGINAL SIZE:	PLANIT JOB No.:	DRAWING No.:	REV:
																		A1	J6100	0317	C

CAD FILE: T:\J6100 - NIGHTCAP DEVELOPMENT\6 - CAD\0310 ROADS KEY PLAN.DWG PLOTTED BY: BRENDANT PLOT DATE: 10/12/2020 12:18:15 PM

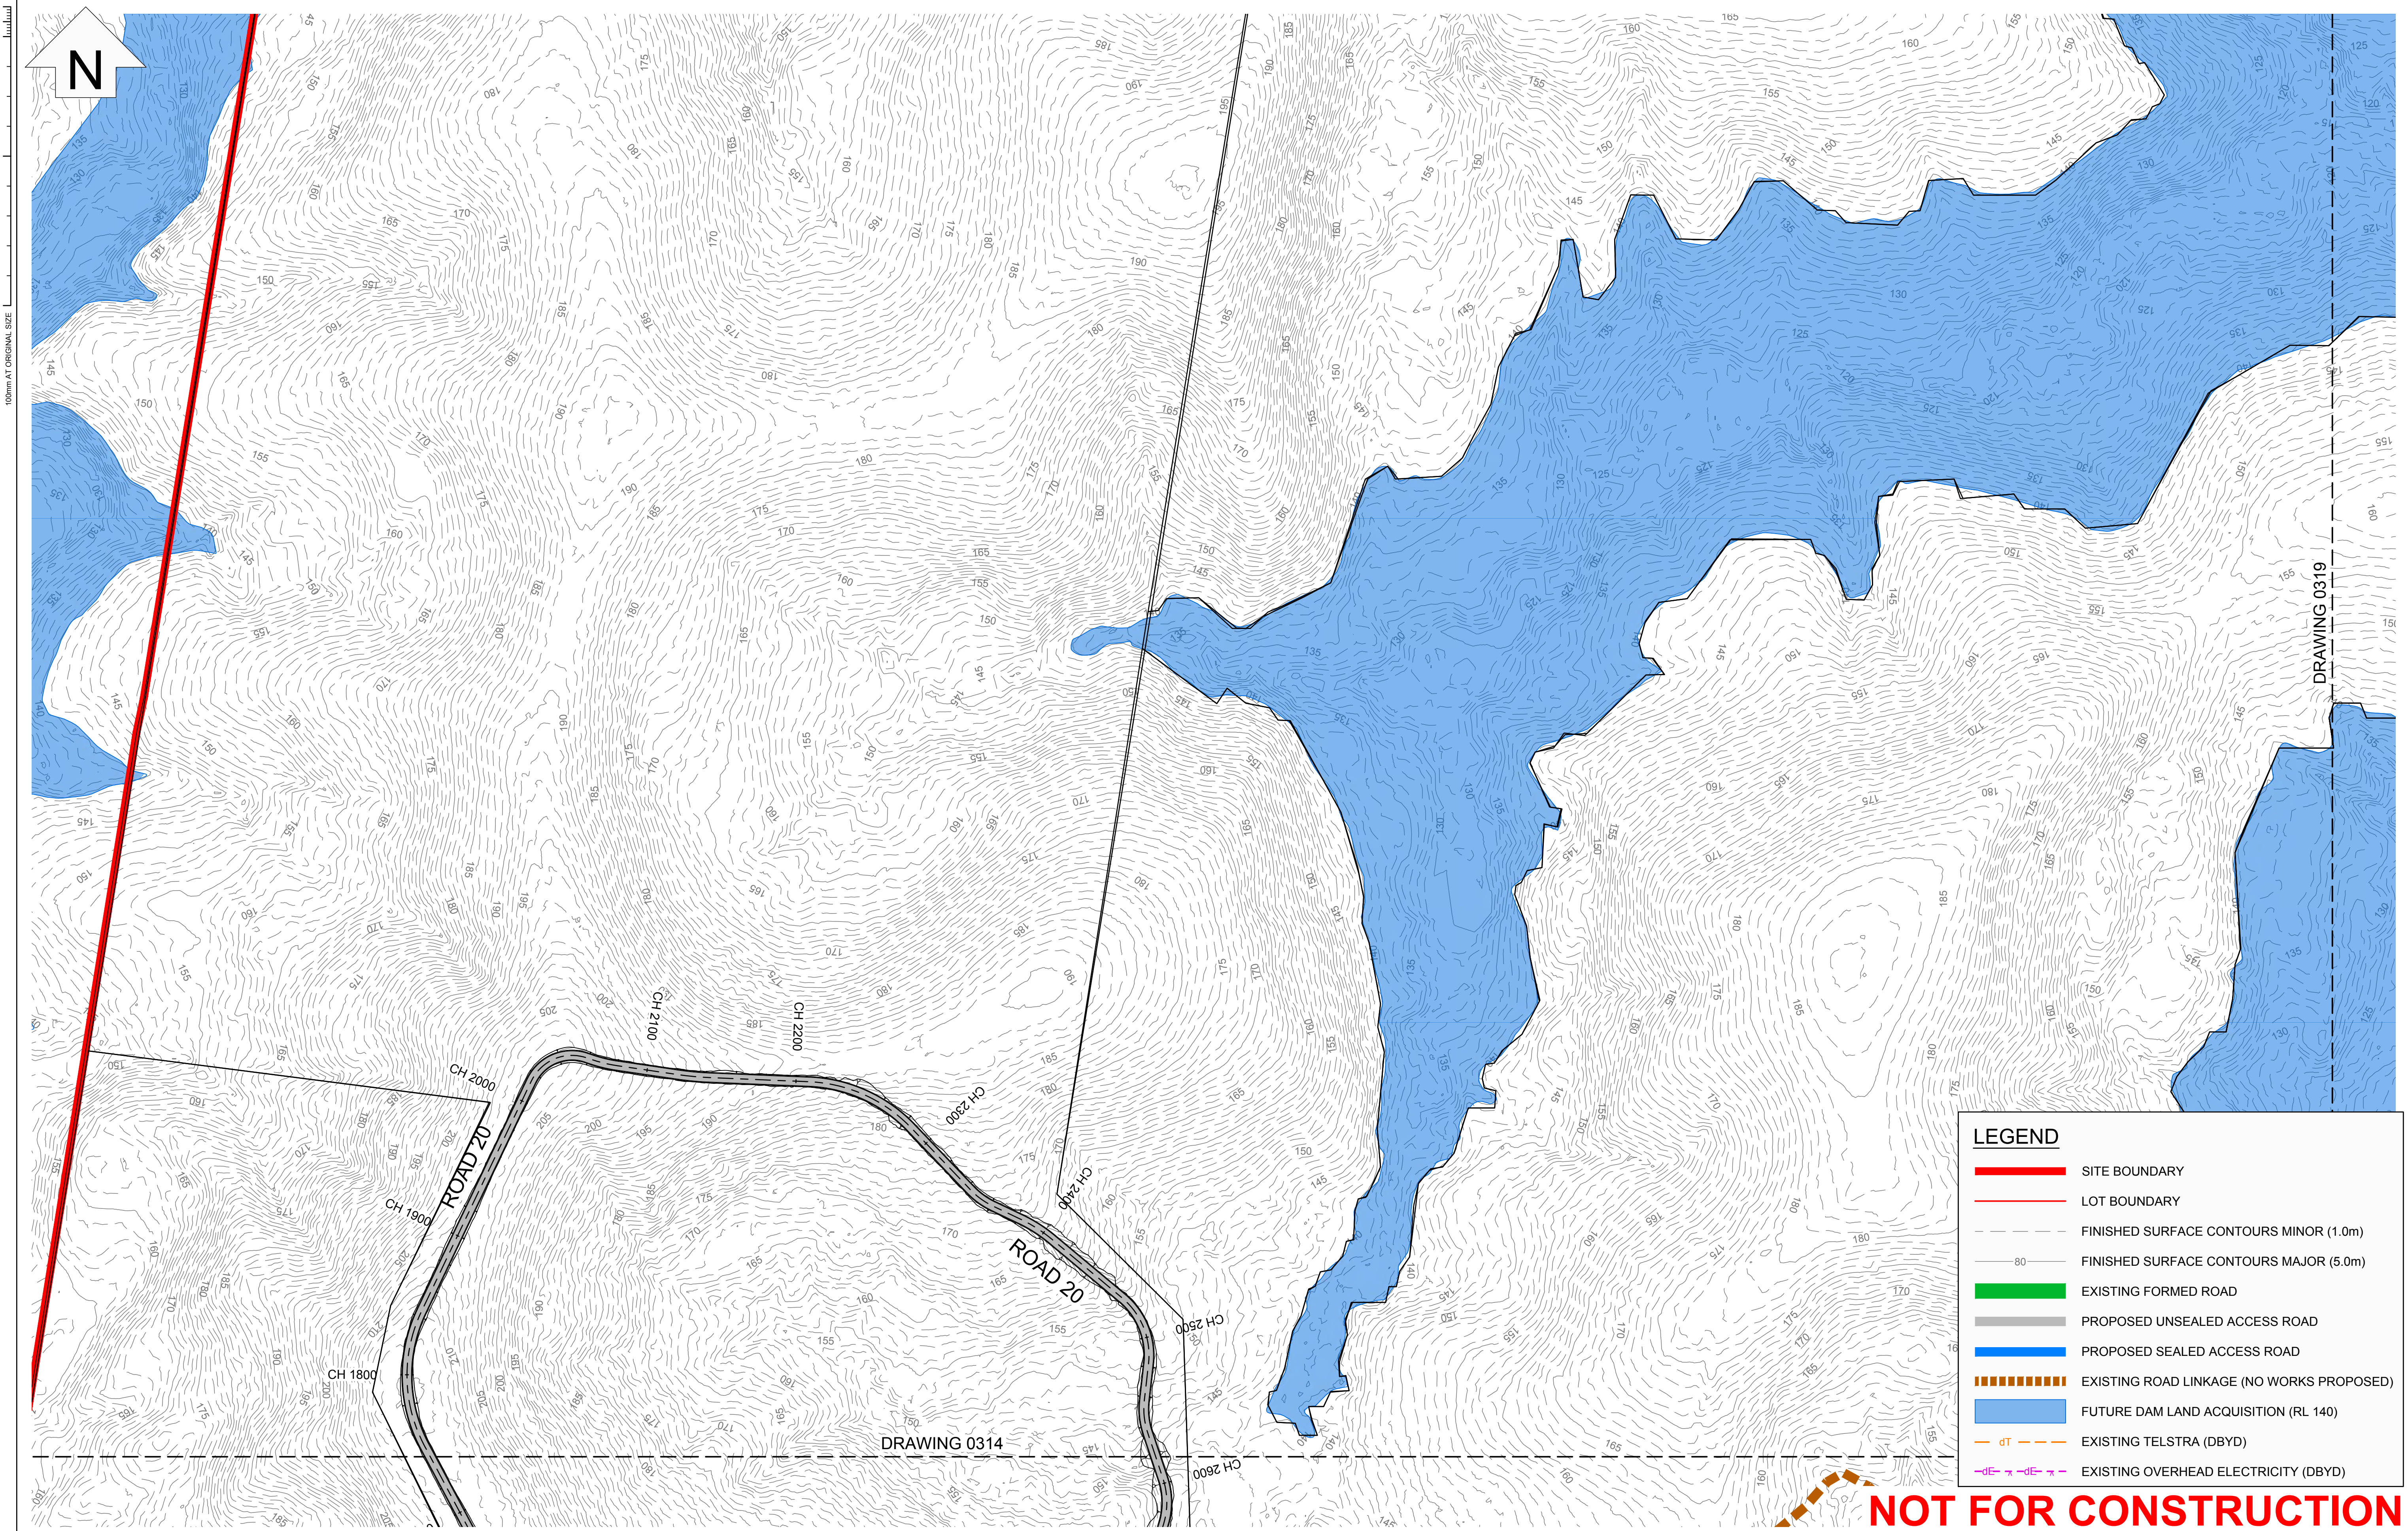

LEGEND

SITE BOUNDARY

LOT BOUNDARY

FINISHED SURFACE CONTOURS MINOR (1.0m)

FINISHED SURFACE CONTOURS MAJOR (5.0m)

EXISTING FORMED ROAD

PROPOSED UNSEALED ACCESS ROAD

PROPOSED SEALED ACCESS ROAD

EXISTING ROAD LINKAGE (NO WORKS PROPOSED)


FUTURE DAM LAND ACQUISITION (RL 140)

EXISTING TELSTRA (DBYD)

EXISTING OVERHEAD ELECTRICITY (DBYD)


NOT FOR CONSTRUCTION

REV		DESCRIPTION	DATE	DRAWN	DESIGN	CHECK	APPROVED	SCALES:		Copyright in the drawings, information and data recorded in this document ("the information") is the property of Planit Consulting. This document and the information are solely for the use of the authorised recipient and this document may not be used, Copied or reproduced in whole or part for any purpose other than that for which it was supplied by Planit Consulting. Planit Consulting makes no representation, undertakes no duty and accepts no responsibility to any third party who may use or rely upon this document or the information.		DRAWN BY:		DESIGN BY:		APPROVED BY:		DATE:		THIS DRAWING MUST NOT BE USED FOR CONSTRUCTION UNLESS SIGNED AS APPROVED		PLANIT CONSULTING		LEVEL 2, 11-13 PEARL STREET PO BOX 1623 KINGSCLIFF NSW 2487		TELEPHONE: 02 6674 5001 ABN: 20 099 261 711 EMAIL: administration@planitconsulting.com.au		CLIENT: NCV ENTERPRISES PTY LTD		PROJECT: NIGHTCAP VILLAGE			
A		PRELIMINARY ISSUE	06/05/19	BT	BT	RB	BG	0 20 40 80 120		Full Size 1:2,000 ; Half Size 1:4,000 Scale (m)												DO NOT SCALE FROM DRAWING		DRAWING TITLE: ROAD PLAN SHEET 8 OF 10		ORIGINAL SIZE: A1		PLANIT JOB No.: J6100		DRAWING No.: 0318		REV: C	
B		FOR APPROVAL	10/02/20	BT	BT	AW	AW																										
C		FOR APPROVAL	10/12/20	BT	BT	AW	AW																										

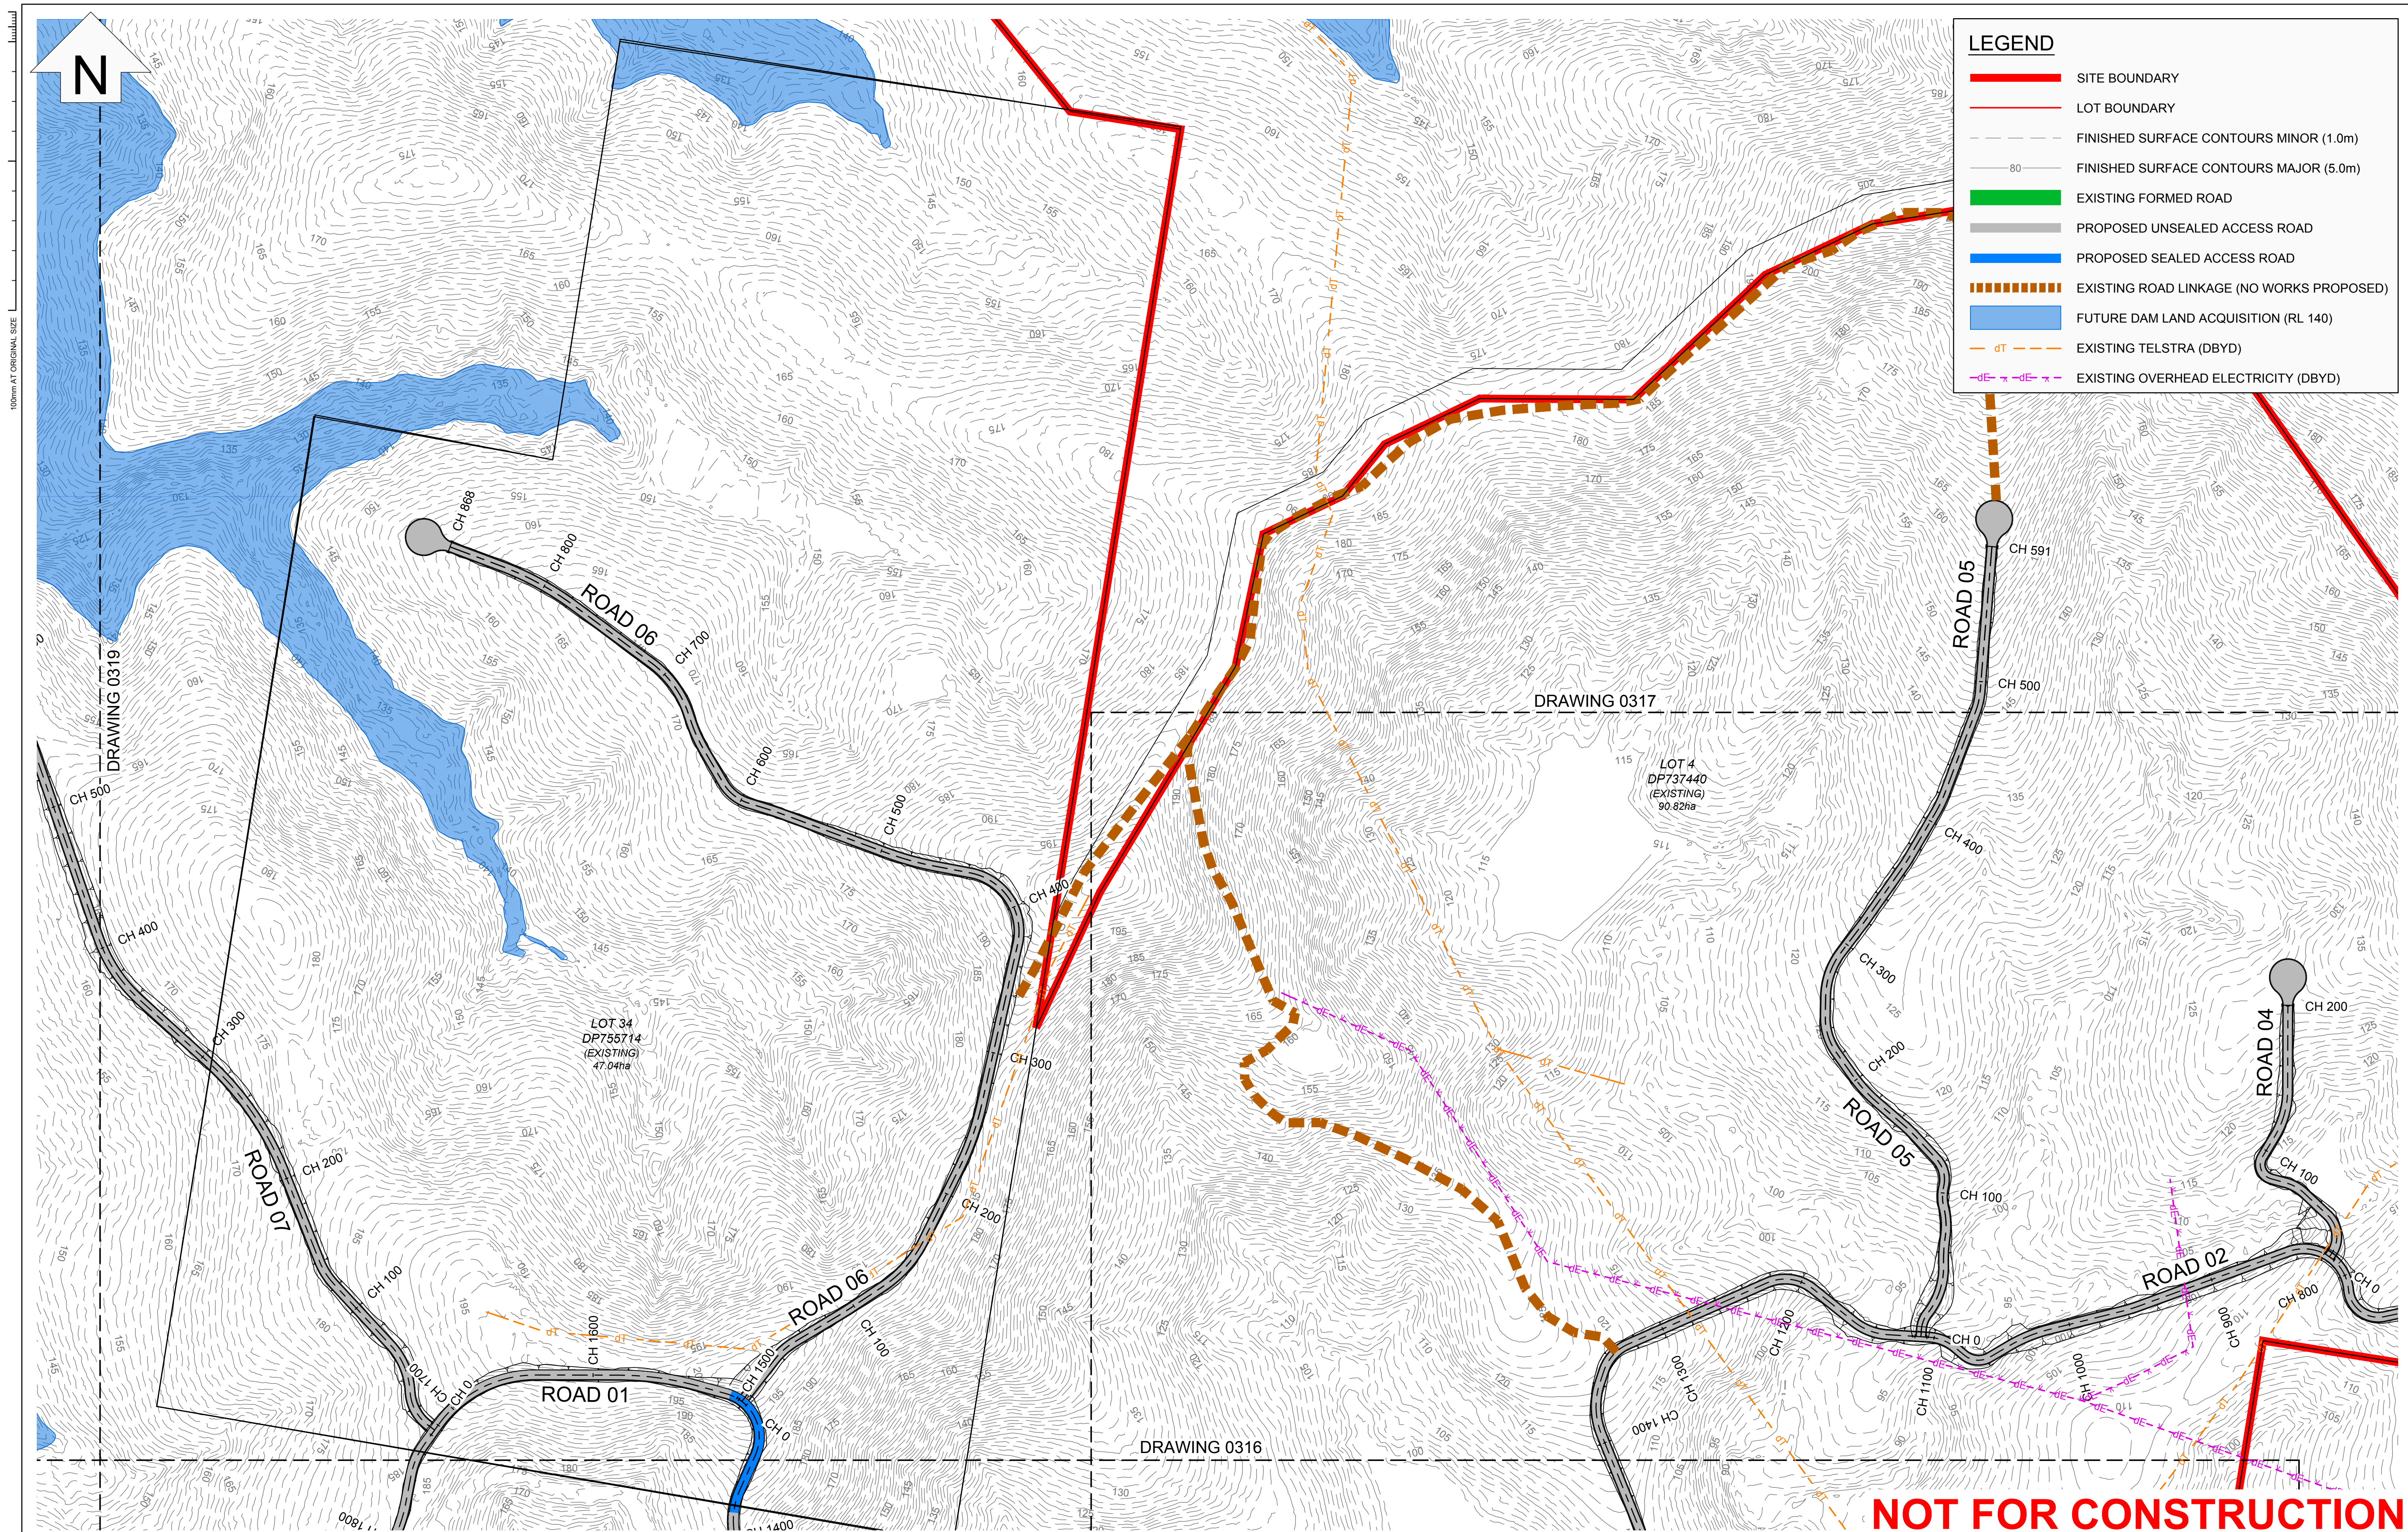

REV	DESCRIPTION	DATE	DRAWN	DESIGN	CHECK	APPROVED
A	PRELIMINARY ISSUE	06/05/19	BT	BT	RB	BG
B	FOR APPROVAL	10/02/20	BT	BT	AW	AW
C	FOR APPROVAL	10/12/20	BT	BT	AW	AW

SCALES

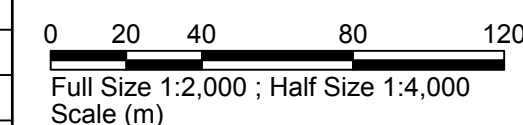

DO NOT SCALE FROM DRAWING

Copyright in the drawings, information and data recorded in this document ("the information") is the property of Planit Consulting. This document and the information are solely for the use of the authorised recipient and this document may not be used, Copied or reproduced in whole or part for any purpose other than that for which it was supplied by Planit Consulting. Planit Consulting makes no representation, undertakes no duty and accepts no responsibility to any third party who may use or rely upon this document or the information.

DRAWN BY:

APPROVED BY:

DATE:

THIS DRAWING MUST NOT BE USED FOR
CONSTRUCTION UNLESS SIGNED AS APPROVED

PLANIT CONSULTING
LEVEL 2, 11-13 PEARL STREET
PO BOX 1623
KINGSCLIFF NSW 2487



TELEPHONE: 02 6674 5001
ABN: 20 099 261 711
EMAIL: administration@planitconsulting.com.au

CLIENT:

CLIENT: NCV ENTERPRISES PTY LTD

LOCAL GOVERNMENT AUTHORITY:

TWEED SHIRE COUNCIL

PROJECT:

PROJECT: NIGHTCAP VILLAGE

DRAWING TITLE:
ROAD PLAN
SHEET 10 OF 10

	ORIGINAL
--	----------

ORIGINAL
A1

: PLANIT JOB No.:

J61




DRAWING No.:

03

REV:

REV.	C
------	---

100mm AT ORIGINAL SIZE

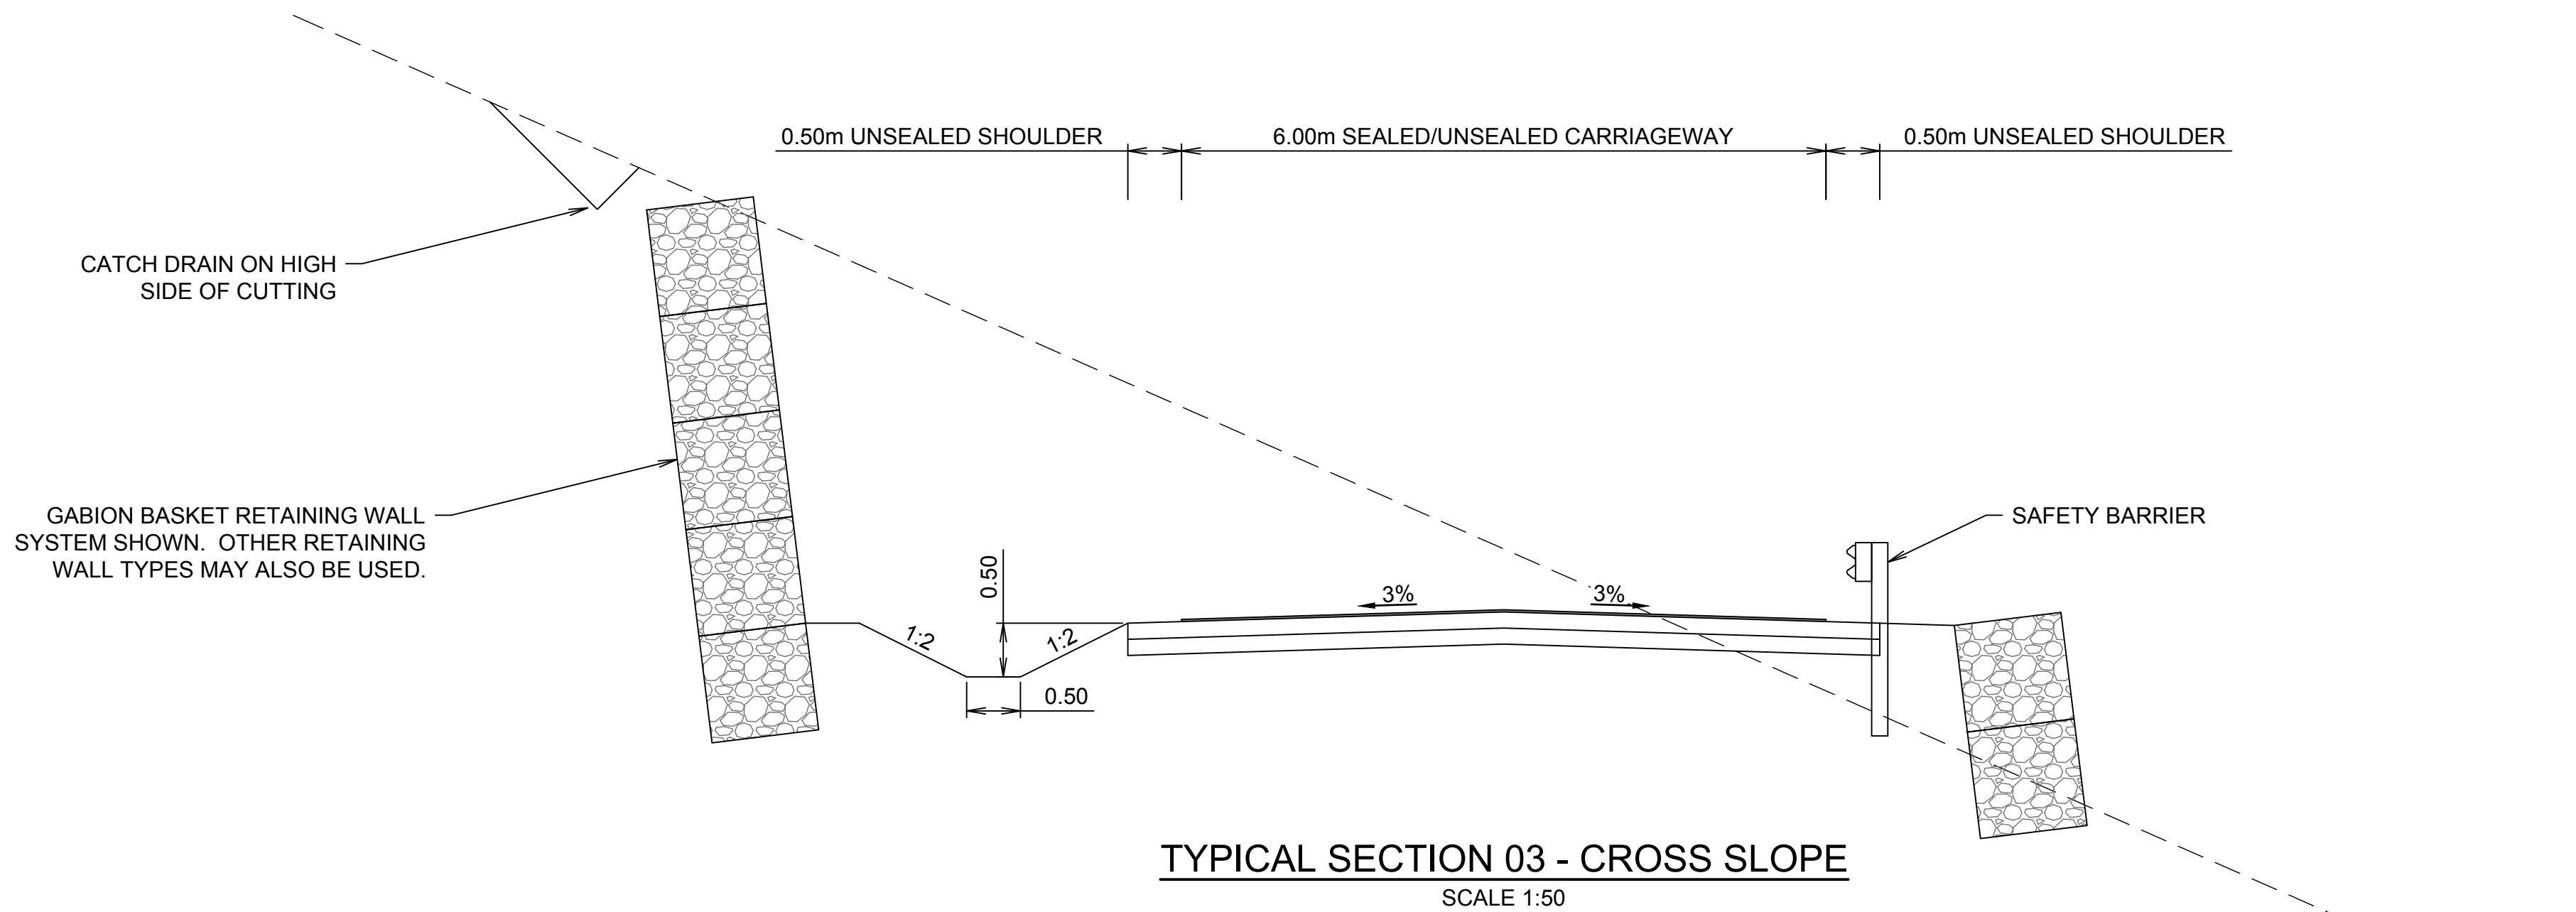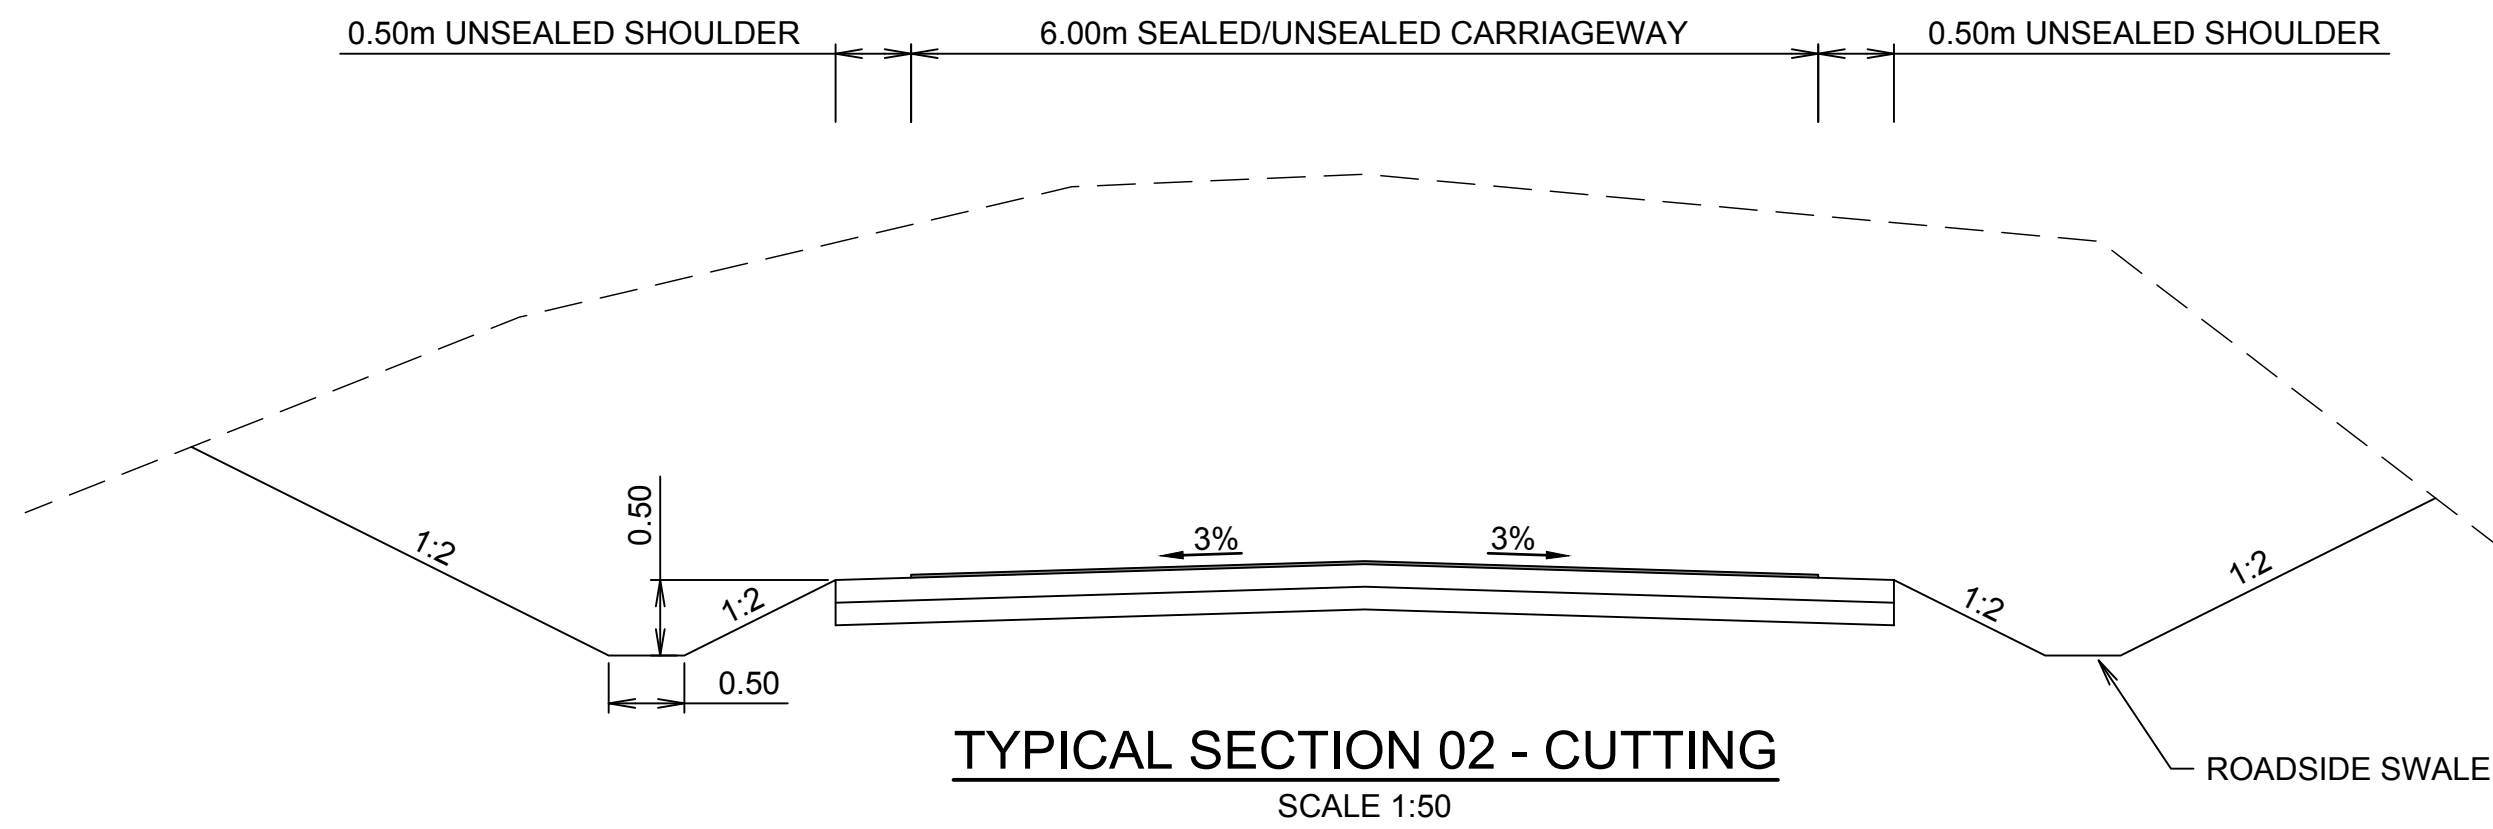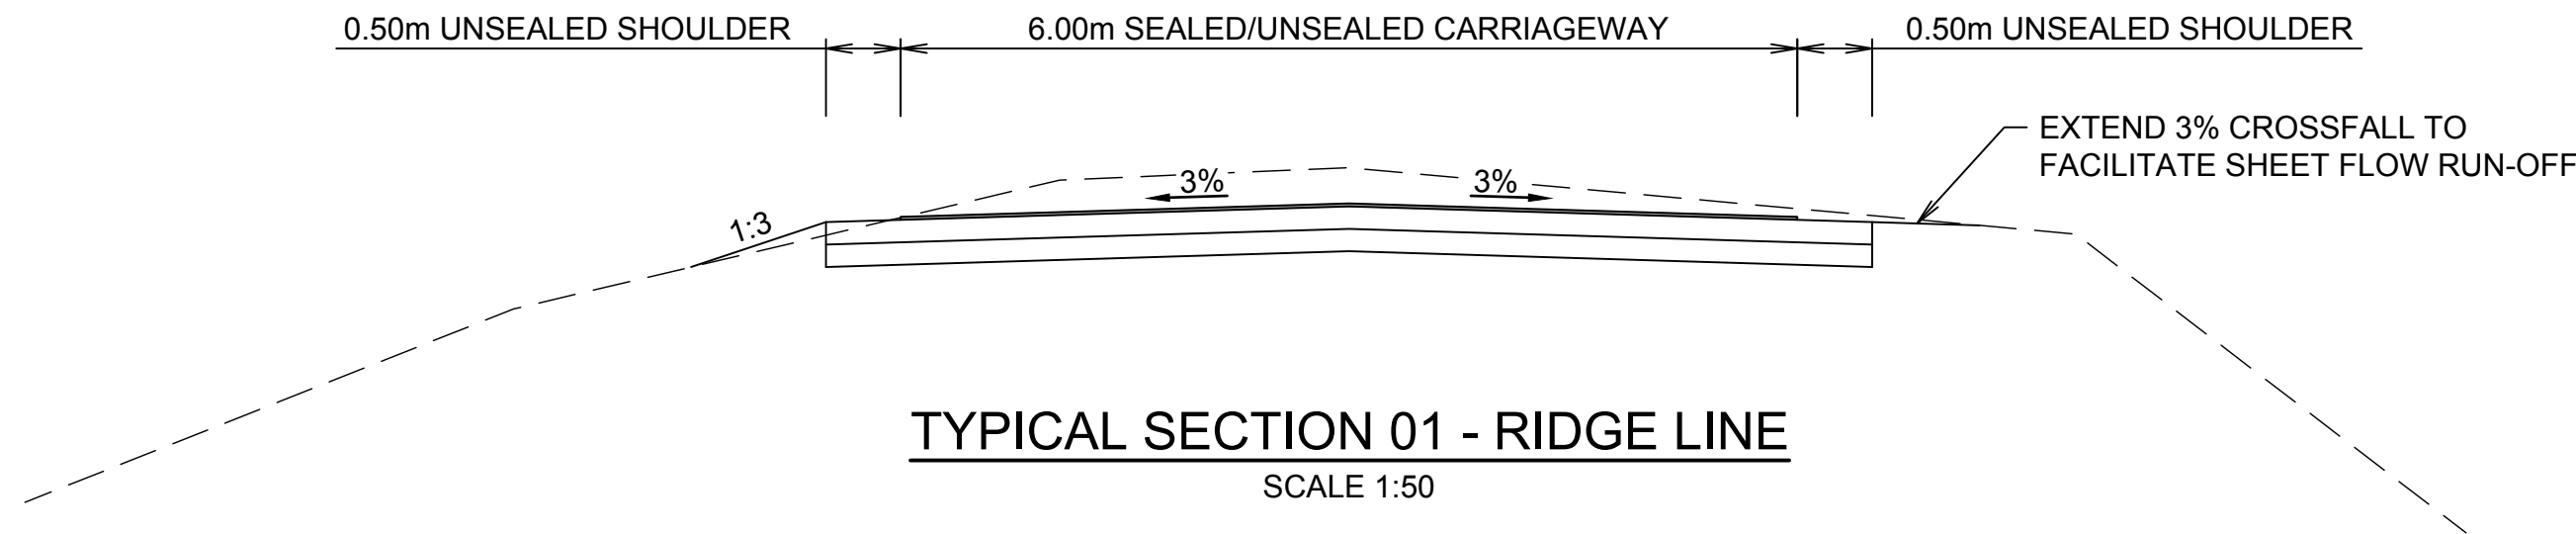

NOT FOR CONSTRUCTION

REV	DESCRIPTION	DATE	DRAWN	DESIGN	CHECK	APPROVED
A	PRELIMINARY ISSUE	06/05/19	BT	BT	RB	BG
B	FOR APPROVAL	10/02/20	BT	BT	AW	AW
C	FOR APPROVAL	10/12/20	BT	BT	AW	AW

SCALES:
0 0.5 1 2 3
Full Size 1:50 ; Half Size 1:100 Scale (m)
DO NOT SCALE FROM DRAWING

Copyright in the drawings, information and data recorded in this document ("the information") is the property of Plant Consulting. This document and the information are solely for the use of the authorised recipient and this document may not be used, Copied or reproduced in whole or part for any purpose other than that for which it was supplied by Plant Consulting. Plant Consulting makes no representation, undertakes no duty and accepts no responsibility to any third party who may use or rely upon this document or the information.

DRAWN BY:
DESIGN BY:
APPROVED BY:
DATE:
THIS DRAWING MUST NOT BE USED FOR CONSTRUCTION UNLESS SIGNED AS APPROVED

PLANIT CONSULTING


LEVEL 2, 11-13 PEARL STREET
PO BOX 1623
KINGSCLIFF NSW 2487

TELEPHONE: 02 6674 5001
ABN: 20 099 261 711
EMAIL: administration@plantconsulting.com.au

CLIENT:	NCV ENTERPRISES PTY LTD
LOCAL GOVERNMENT AUTHORITY:	TWEED SHIRE COUNCIL

PROJECT:			
NIGHTCAP VILLAGE			
DRAWING TITLE:			
TYPICAL ROAD SECTIONS			
ORIGINAL SIZE:	PLANIT JOB No.:	DRAWING No.:	REV:
A1	J6100	0330	C

100mm AT ORIGINAL SIZE

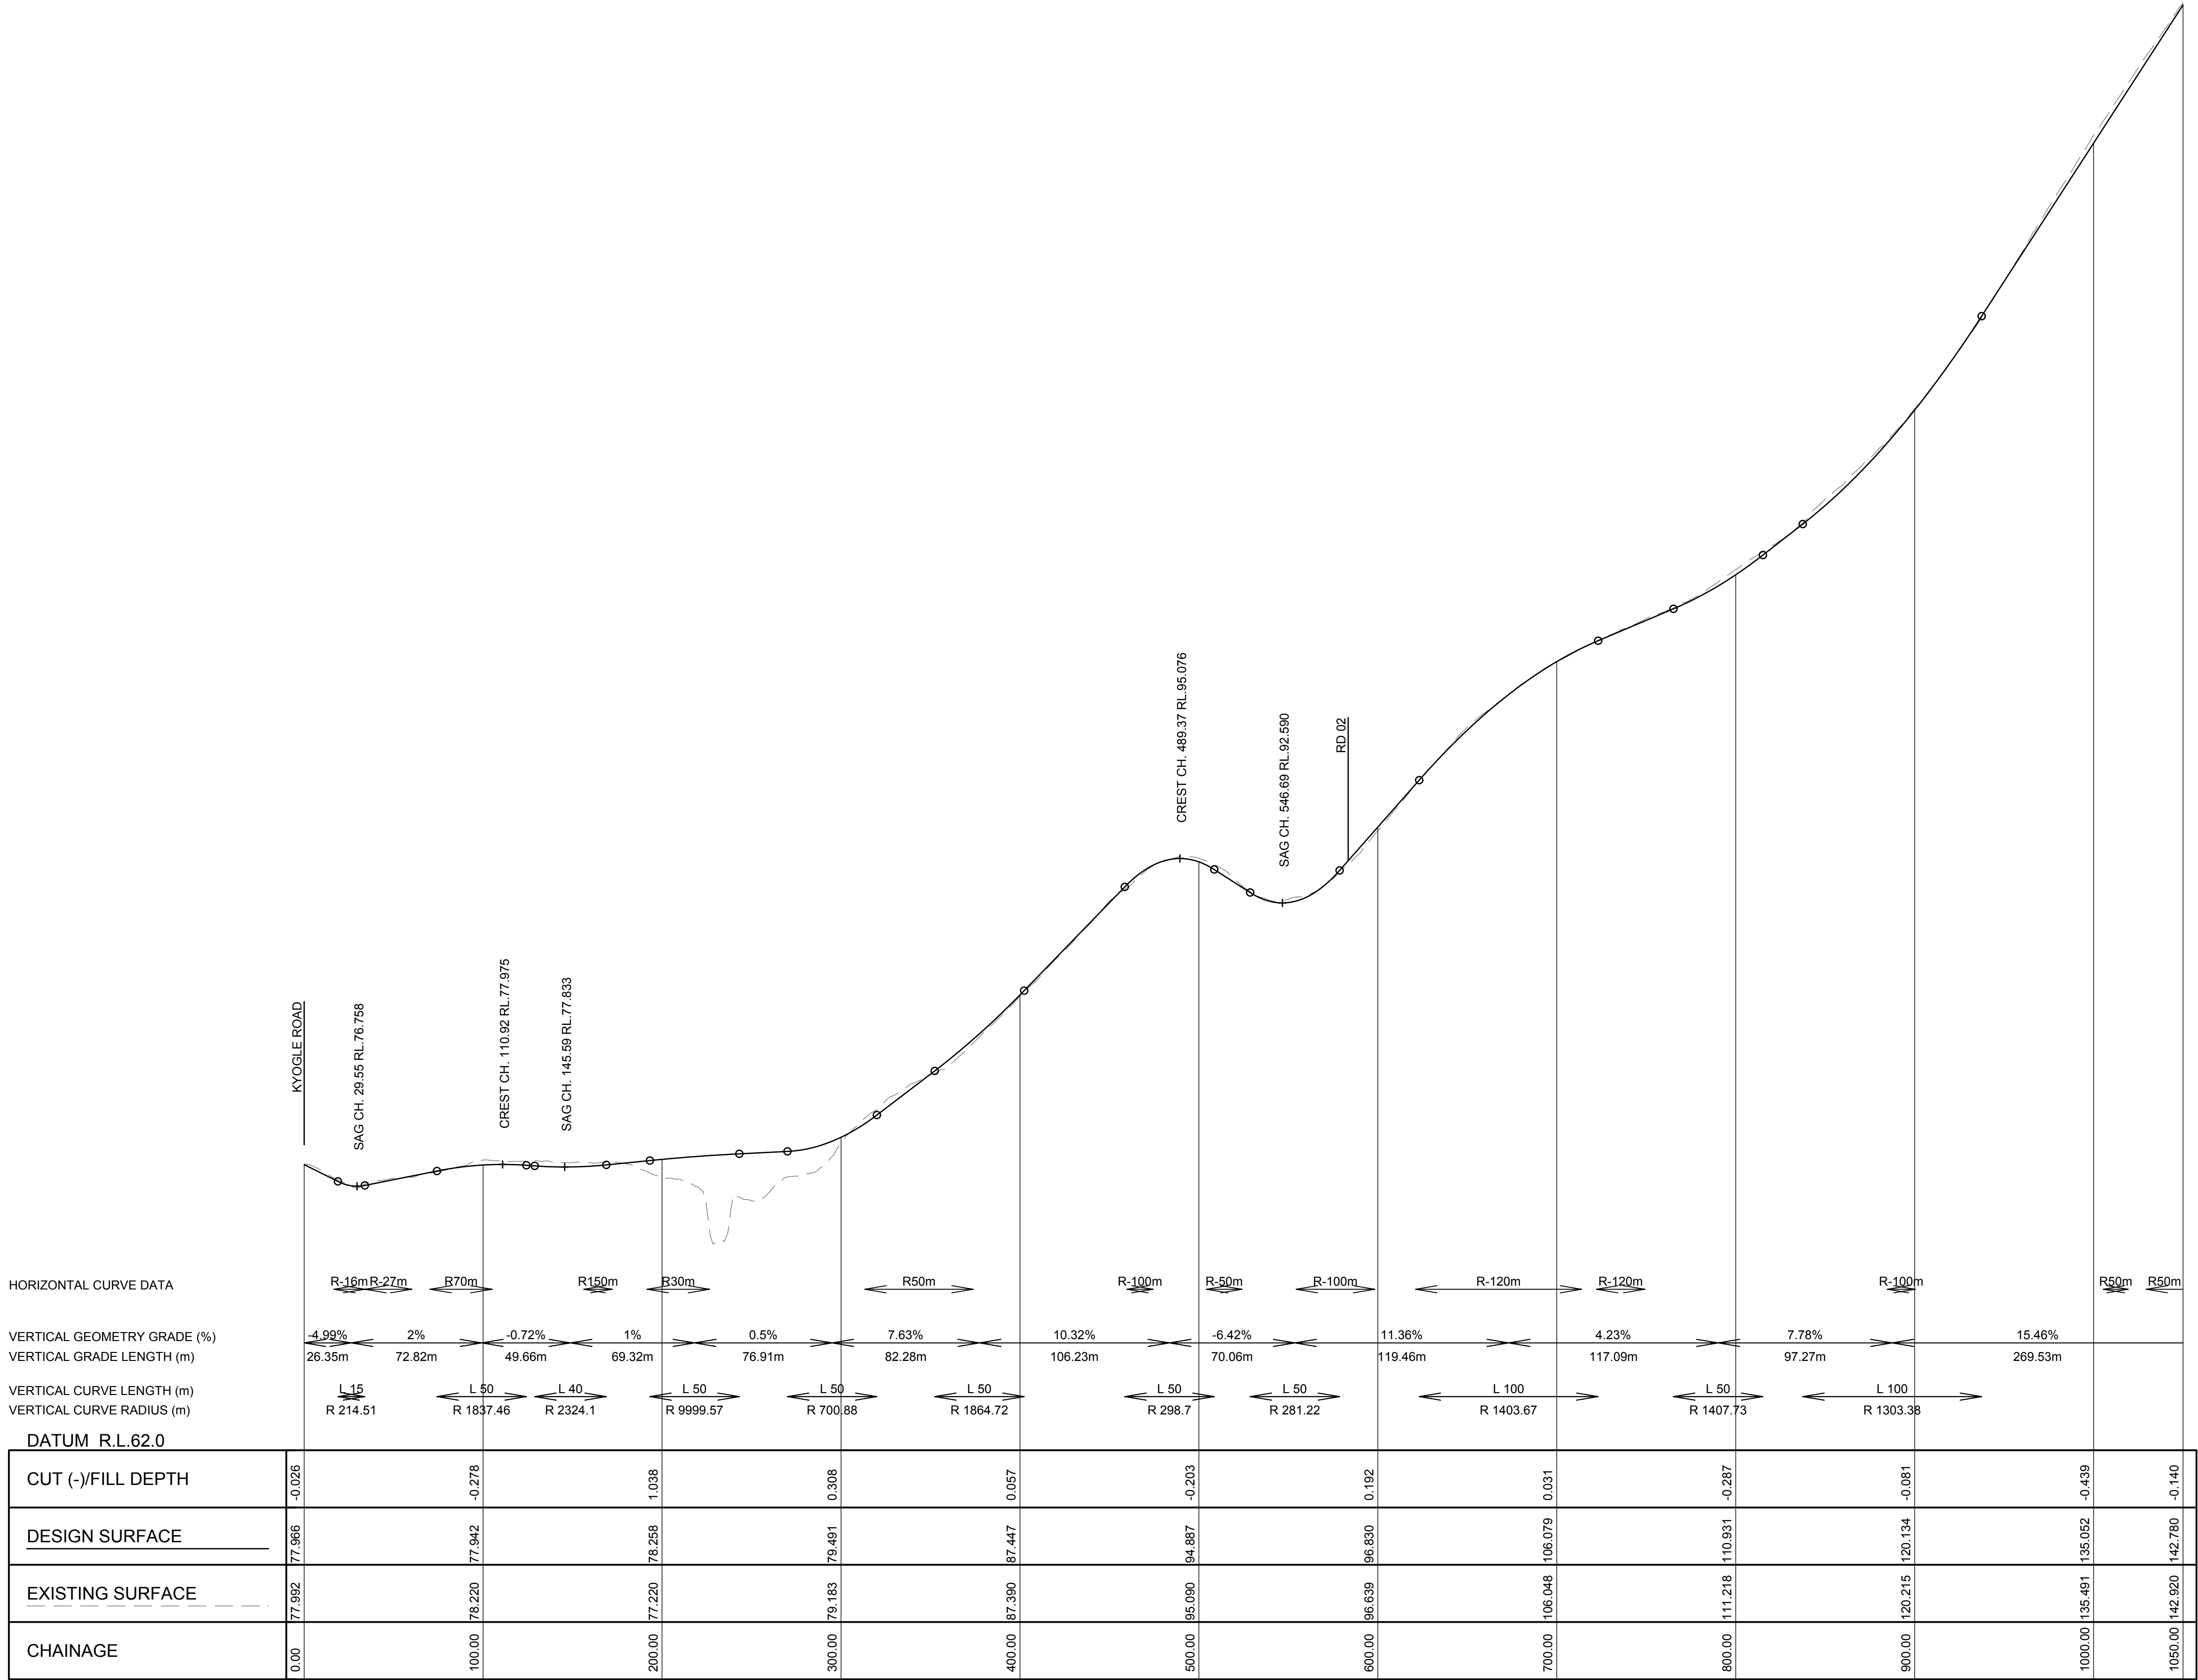


SCALE HZ 1:2000, VT 1:200

RD 01 LONGITUDINAL SECTION

NOT FOR CONSTRUCTION

REV	DESCRIPTION	DATE	DRAWN	DESIGN	CHECK	APPROVED	SCALES:	Copyright in the drawings, information and data recorded in this document ("the information") is the property of Planit Consulting. This document and the information are solely for the use of the authorised recipient and this document may not be used. Copied or reproduced in whole or part for any purpose other than that for which it was supplied by Planit Consulting. Planit Consulting makes no representation, undertakes no duty and accepts no responsibility to any third party who may use or rely upon this document or the information.	DRAWN BY:	DESIGN BY:	APPROVED BY:	DATE:	THIS DRAWING MUST NOT BE USED FOR CONSTRUCTION UNLESS SIGNED AS APPROVED	PLANIT CONSULTING	CLIENT:	PROJECT:	DRAWING TITLE:	ORIGINAL SIZE:	PLANIT JOB No.:	DRAWING No.:	REV:	
A	PRELIMINARY ISSUE	06/05/19	BT	BT	RB	BG	0 20 40 80 120 Full Size 1:2,000 ; Half Size 1:4,000 Scale (m)		LEVEL 2, 11-13 PEARL STREET PO BOX 1623 KINGSCLIFF NSW 2487							NCV ENTERPRISES PTY LTD	NIGHTCAP VILLAGE	ROAD 01 LONGITUDINAL SECTION SHEET 1 OF 6	A1	J6100	0340	C
B	FOR APPROVAL	10/02/20	BT	BT	AW	AW	0 2 4 8 12 Full Size 1:200 ; Half Size 1:400 Scale (m)															
C	FOR APPROVAL	10/12/20	BT	BT	AW	AW	DO NOT SCALE FROM DRAWING															

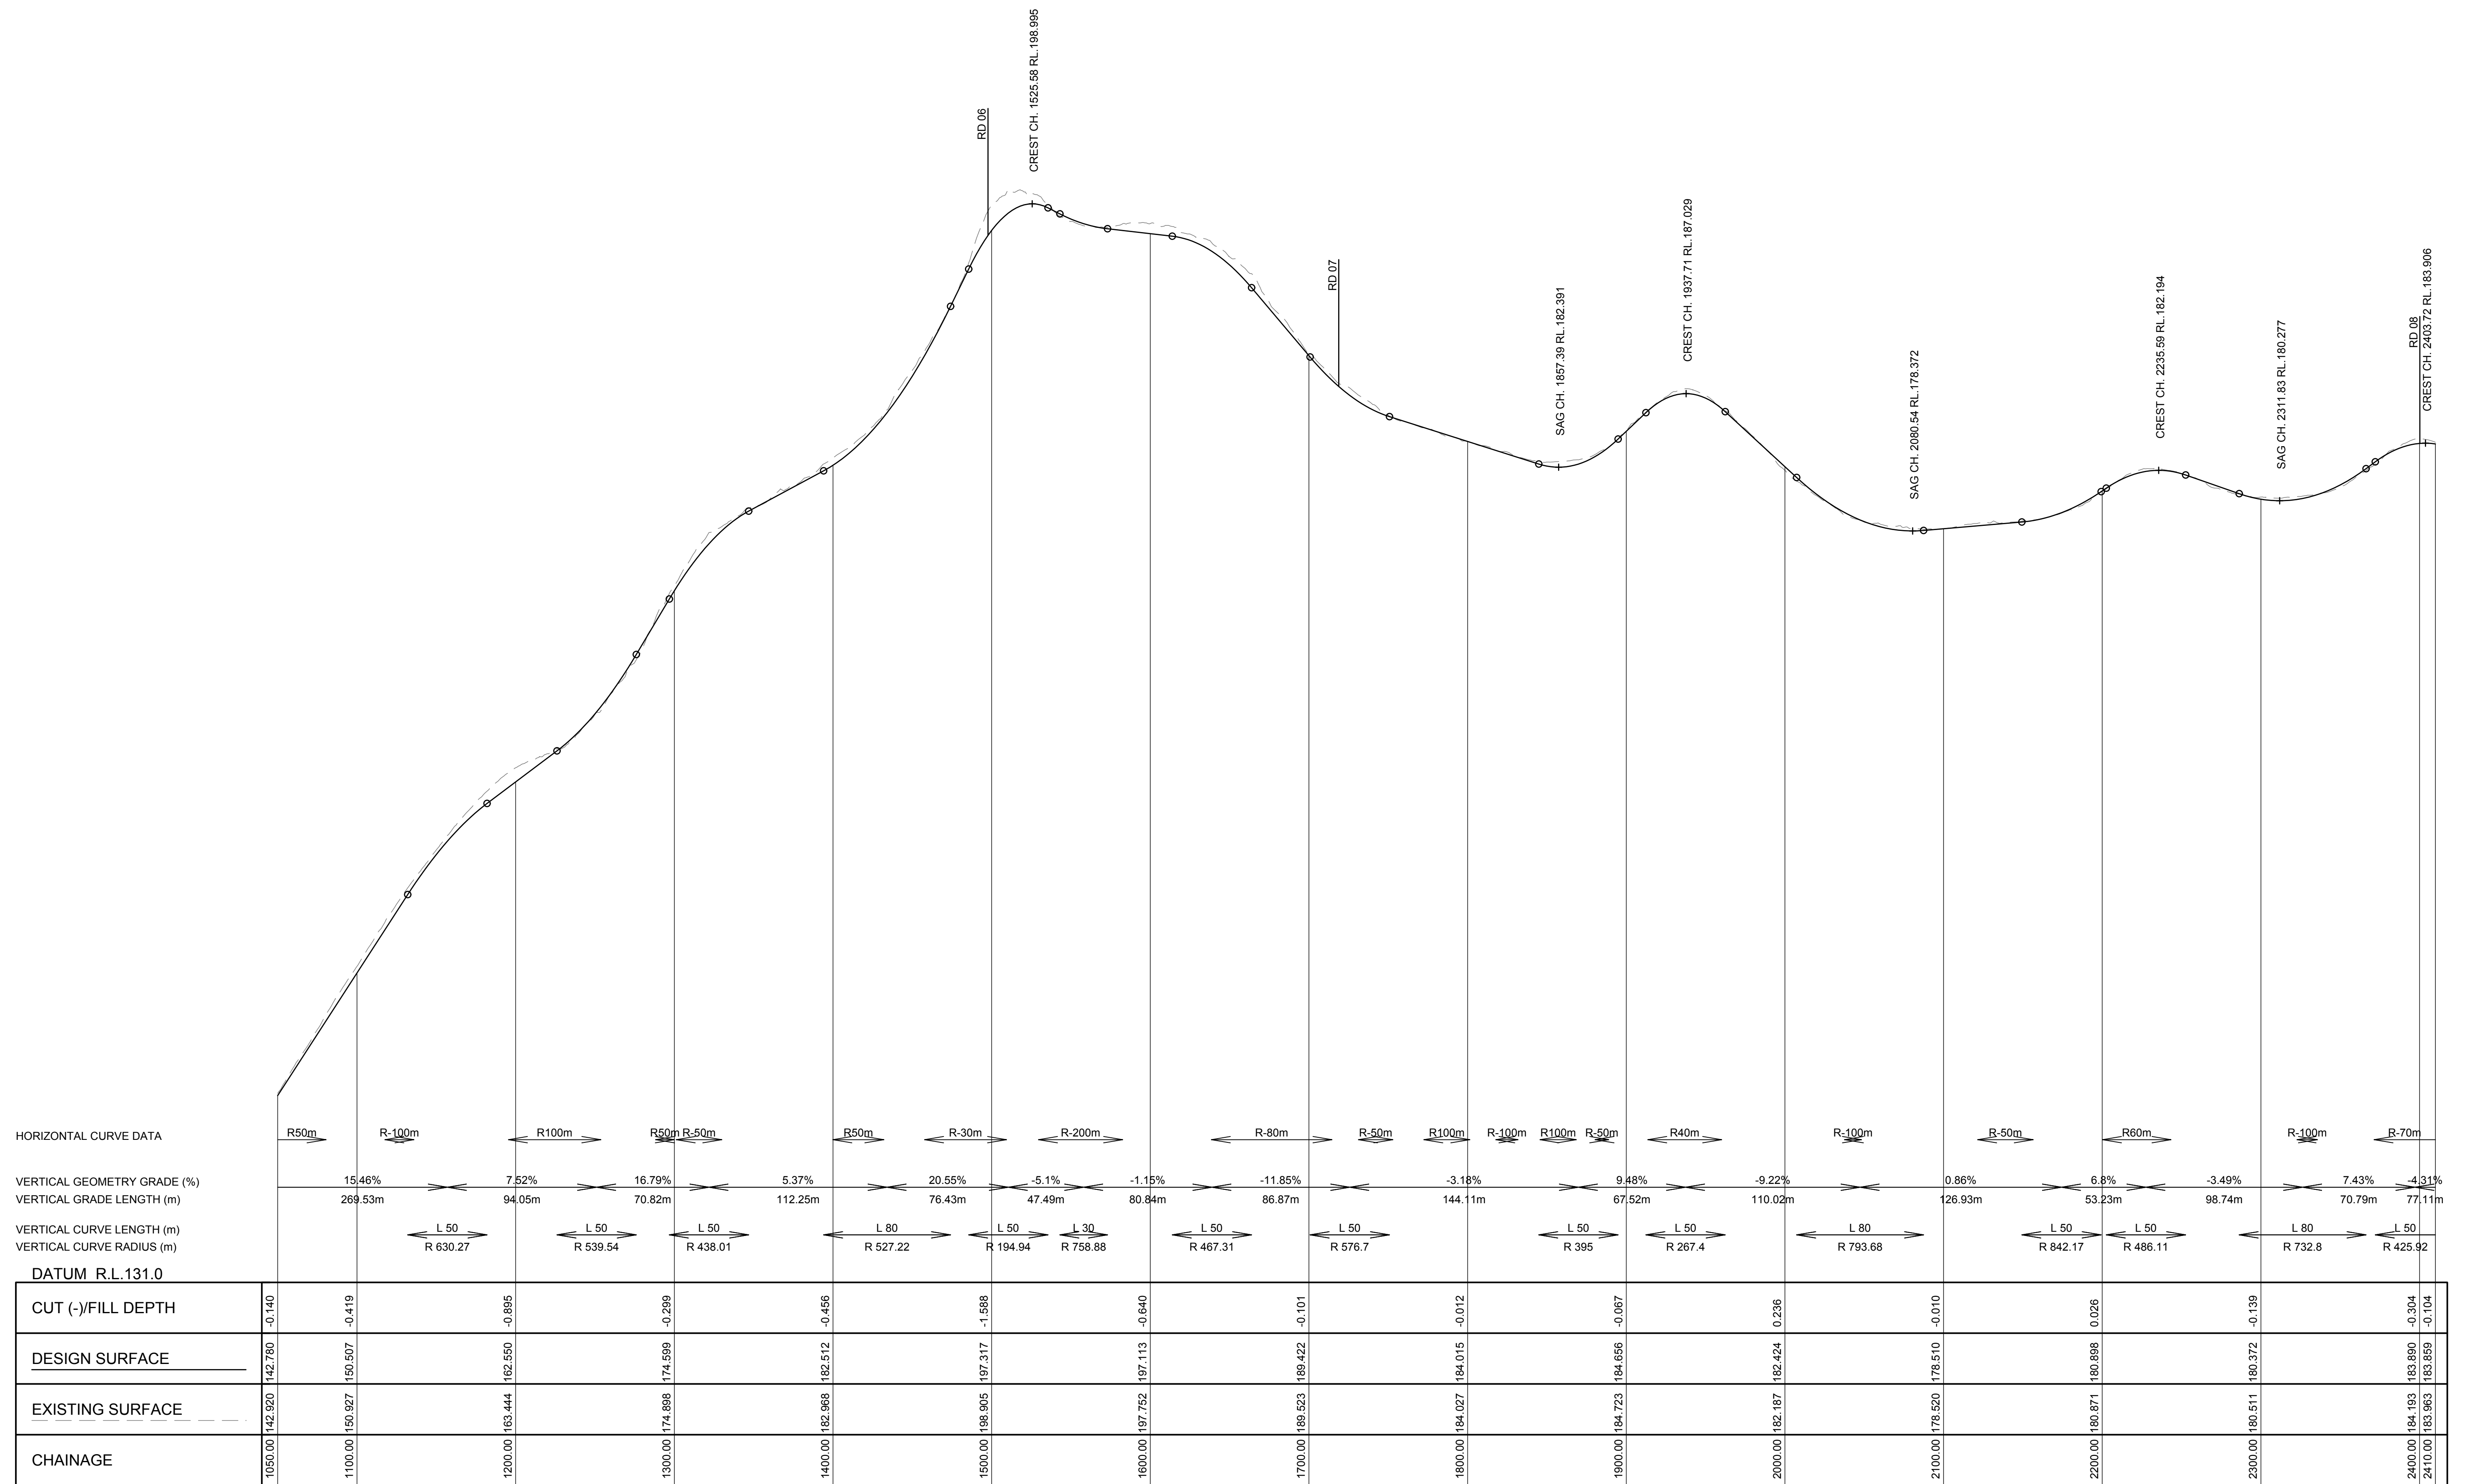


RD 01 LONGITUDINAL SECTION

NOT FOR CONSTRUCTION

REV	DESCRIPTION	DATE	DRAWN	DESIGN	CHECK	APPROVED	SCALES: 0 20 40 80 120 Full Size 1:2,000 ; Half Size 1:4,000 Scale (m) 0 2 4 8 12 Full Size 1:200 ; Half Size 1:400 Scale (m) DO NOT SCALE FROM DRAWING	Copyright in the drawings, information and data recorded in this document ("the information") is the property of Planit Consulting. This document and the information are solely for the use of the authorised recipient and this document may not be used, Copied or reproduced in whole or part for any purpose other than that for which it was supplied by Planit Consulting. Planit Consulting makes no representation, undertakes no duty and accepts no responsibility to any third party who may use or rely upon this document or the information.	DRAWN BY: DESIGN BY: APPROVED BY: DATE: THIS DRAWING MUST NOT BE USED FOR CONSTRUCTION UNLESS SIGNED AS APPROVED	PLANIT CONSULTING LEVEL 2, 11-13 PEARL STREET PO BOX 1623 KINGSCLIFF NSW 2487 PLANIT TELEPHONE: 02 6674 5001 ABN: 20 099 261 711 EMAIL: administration@planitconsulting.com.au	CLIENT: NCV ENTERPRISES PTY LTD	PROJECT: NIGHTCAP VILLAGE DRAWING TITLE: ROAD 01 LONGITUDINAL SECTION SHEET 2 OF 6	LOCAL GOVERNMENT AUTHORITY: TWEED SHIRE COUNCIL	ORIGINAL SIZE: A1	PLANIT JOB NO.: J6100	DRAWING No.: 0341	REV: C
-----	-------------	------	-------	--------	-------	----------	--	--	---	--	--	--	--	--	--	--	-----------------------------

100mm AT ORIGINAL SIZE

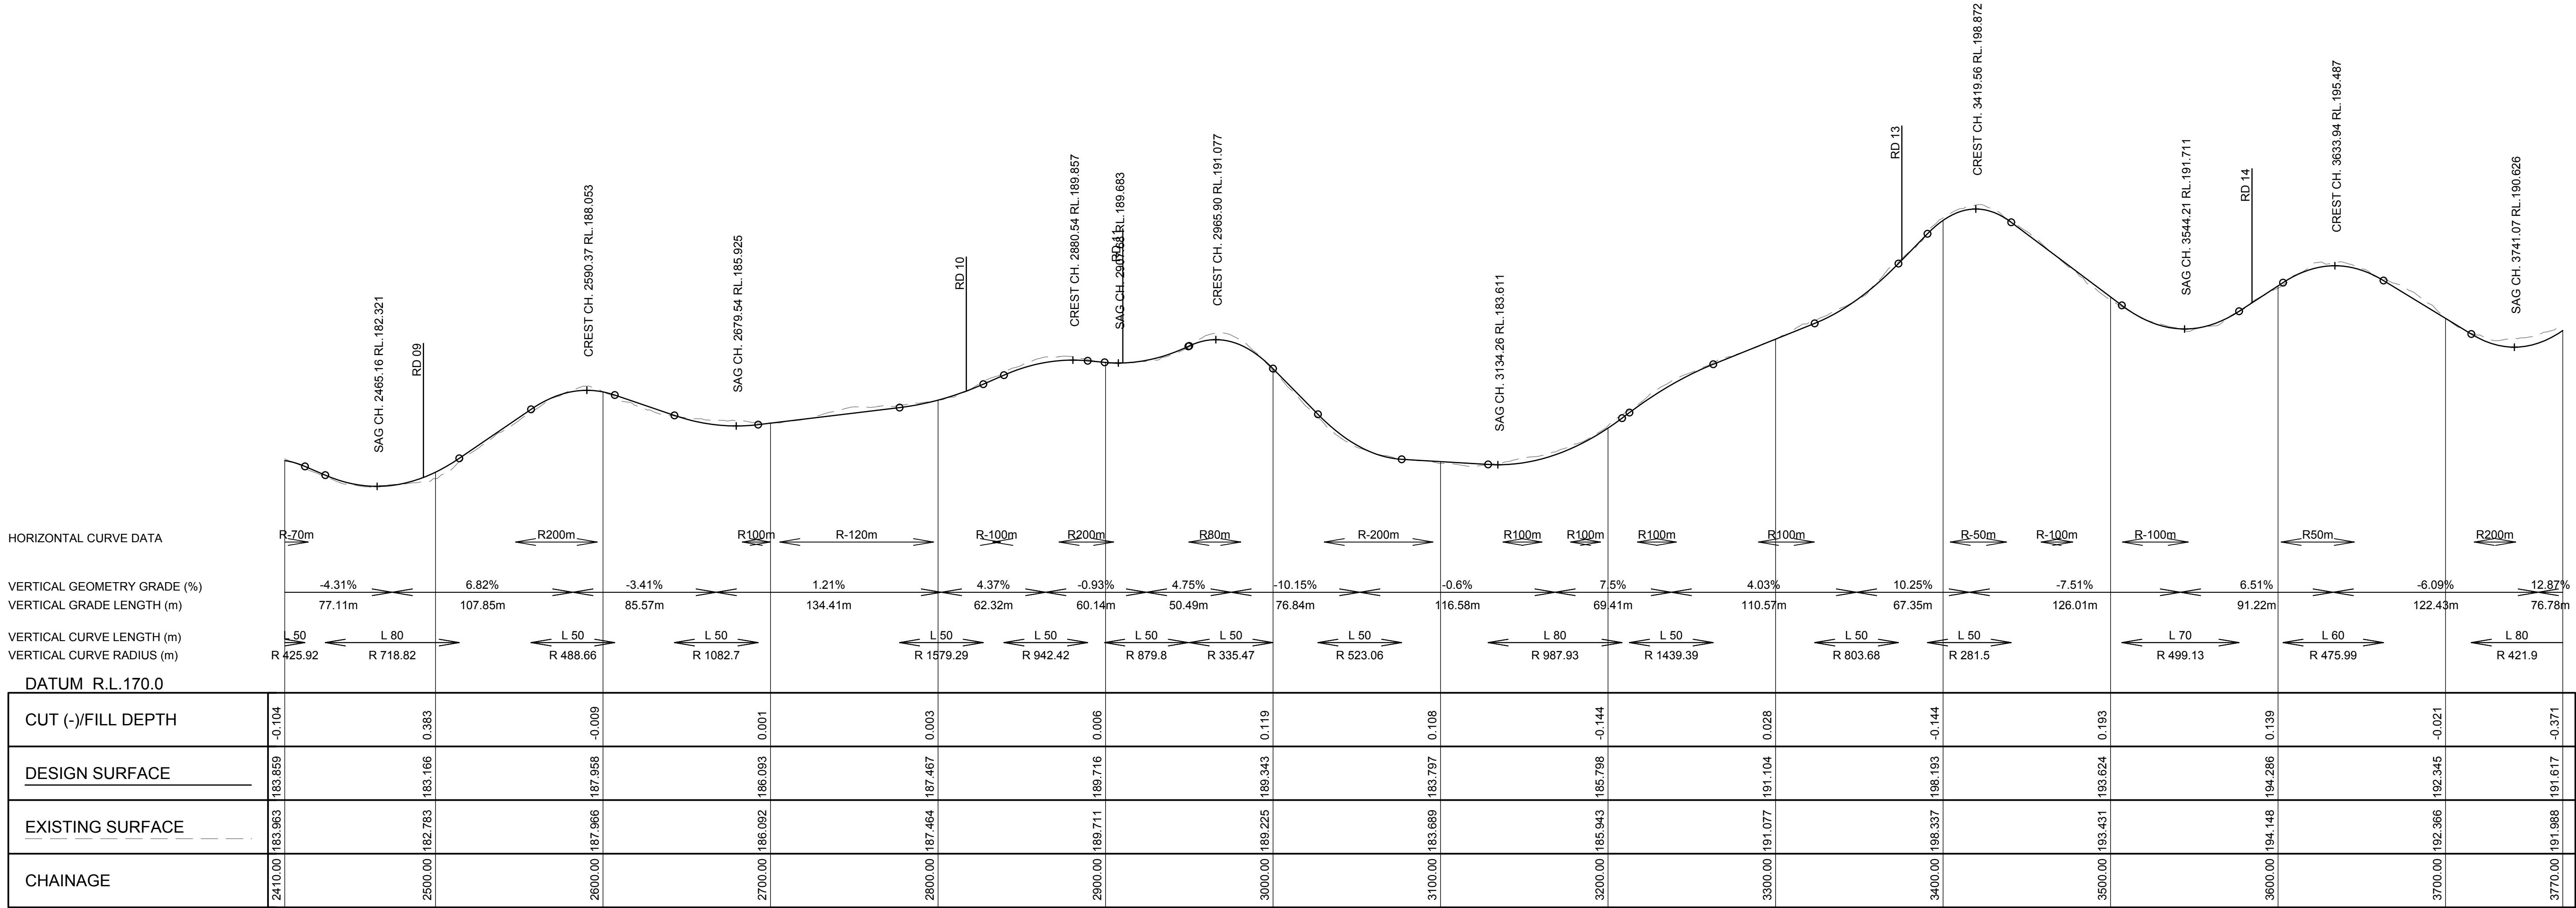


SCALE HZ 1:2000, VT 1:200

RD 01 LONGITUDINAL SECTION

NOT FOR CONSTRUCTION

REV	DESCRIPTION	DATE	DRAWN	DESIGN	CHECK	APPROVED	SCALES:	Copyright in the drawings, information and data recorded in this document ("the information") is the property of Plantit Consulting. This document and the information are solely for the use of the authorised recipient and this document may not be used, Copied or reproduced in whole or part for any purpose other than that for which it was supplied by Plantit Consulting. Plantit Consulting makes no representation, undertakes no duty and accepts no responsibility to any third party who may use or rely upon this document or the information.	DRAWN BY:	DESIGN BY:	APPROVED BY:	DATE:	THIS DRAWING MUST NOT BE USED FOR CONSTRUCTION UNLESS SIGNED AS APPROVED	PLANIT CONSULTING LEVEL 2, 11-13 PEARL STREET PO BOX 1623 KINGSCLIFF NSW 2487 TELEPHONE: 02 6674 5001 ABN: 20 099 261 711 EMAIL: administration@plantitconsulting.com.au	CLIENT: NCV ENTERPRISES PTY LTD	PROJECT: NIGHTCAP VILLAGE DRAWING TITLE: ROAD LONGITUDINAL SECTION SHEET 3 OF 6	LOCAL GOVERNMENT AUTHORITY: TWEED SHIRE COUNCIL	ORIGINAL SIZE: A1	PLANIT JOB No.: J6100	DRAWING No.: 0342	REV: C
A	PRELIMINARY ISSUE	06/05/19	BT	BT	RB	BG															
B	FOR APPROVAL	10/02/20	BT	BT	AW	AW															
C	FOR APPROVAL	10/12/20	BT	BT	AW	AW															

100mm AT ORIGINAL SIZE

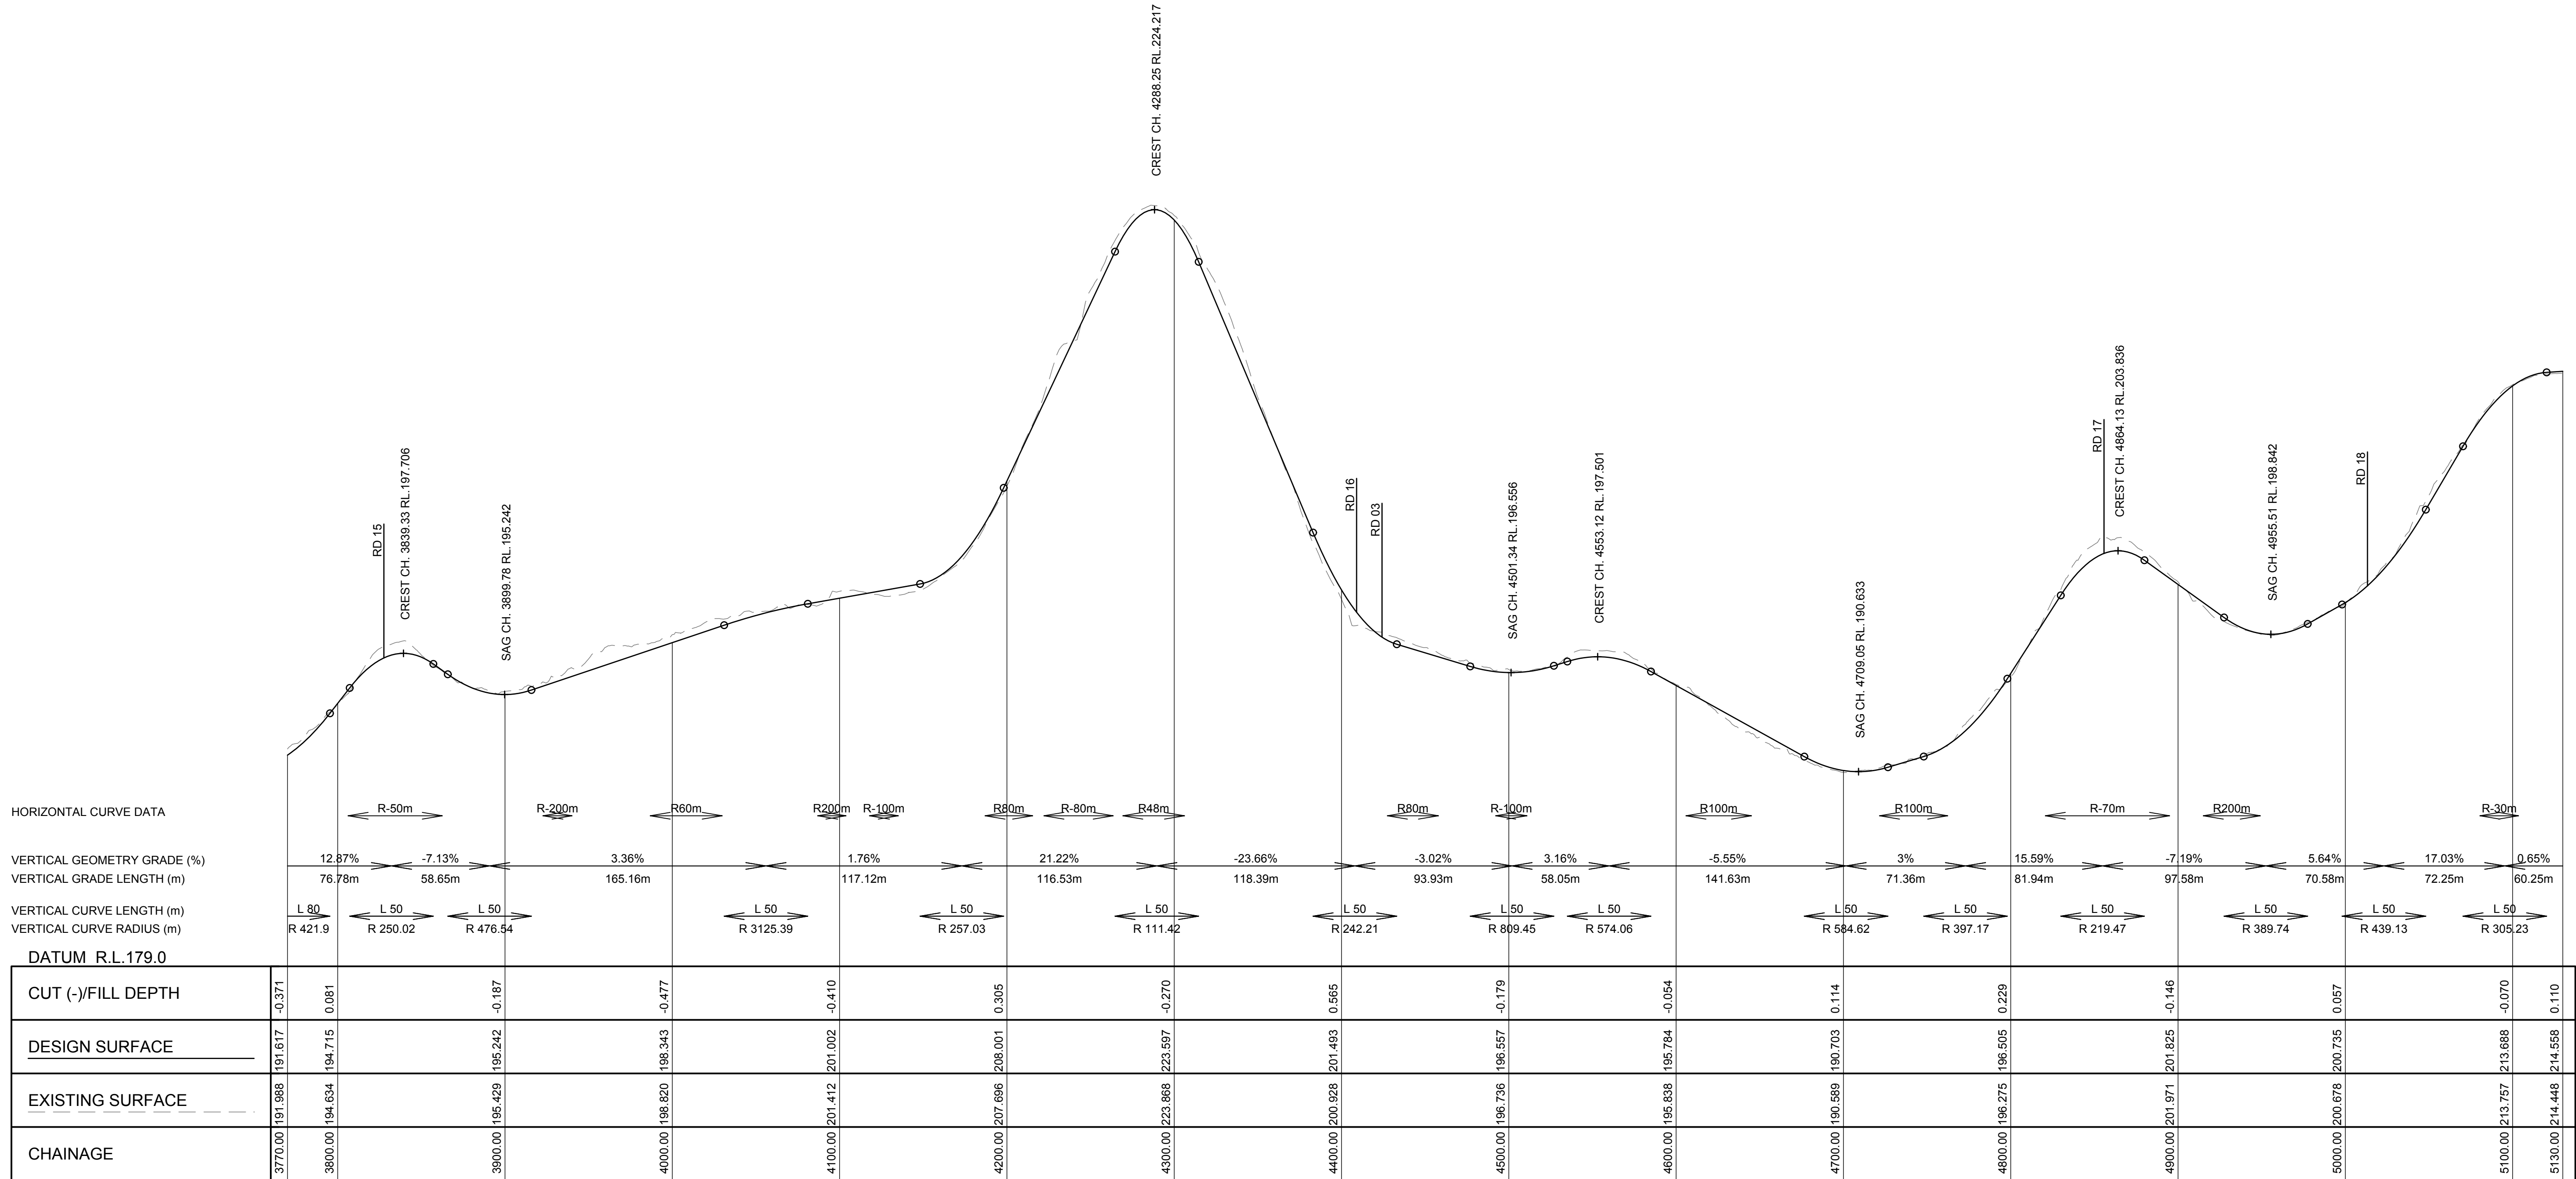


SCALE HZ 1:2000, VT 1:200

RD 01 LONGITUDINAL SECTION

NOT FOR CONSTRUCTION

REV	DESCRIPTION	DATE	DRAWN	DESIGN	CHECK	APPROVED	SCALES:	Copyright in the drawings, information and data recorded in this document ("the information") is the property of Plantit Consulting. This document and the information are solely for the use of the authorised recipient and this document may not be used, Copied or reproduced in whole or part for any purpose other than that for which it was supplied by Plantit Consulting. Plantit Consulting makes no representation, undertakes no duty and accepts no responsibility to any third party who may use or rely upon this document or the information.	DRAWN BY:	PLANIT CONSULTING LEVEL 2, 11-13 PEARL STREET PO BOX 1623 KINGSCLIFF NSW 2487 TELEPHONE: 02 6674 5001 ABN: 20 099 261 711 EMAIL: administration@plantitconsulting.com.au		CLIENT:	NCV ENTERPRISES PTY LTD		PROJECT:	NIGHTCAP VILLAGE DRAWING TITLE: ROAD 01 LONGITUDINAL SECTION SHEET 4 OF 6					
A	PRELIMINARY ISSUE	06/05/19	BT	BT	RB	BG	DESIGN BY:		LOCAL GOVERNMENT AUTHORITY:			ORIGINAL SIZE:			PLANIT JOB No.:				DRAWING No.:	REV:	
B	FOR APPROVAL	10/02/20	BT	BT	AW	AW	APPROVED BY:		TWEED SHIRE COUNCIL			A1			J6100				0343	C	
C	FOR APPROVAL	10/12/20	BT	BT	AW	AW	DATE:														
							THIS DRAWING MUST NOT BE USED FOR CONSTRUCTION UNLESS SIGNED AS APPROVED														

100mm AT ORIGINAL SIZE

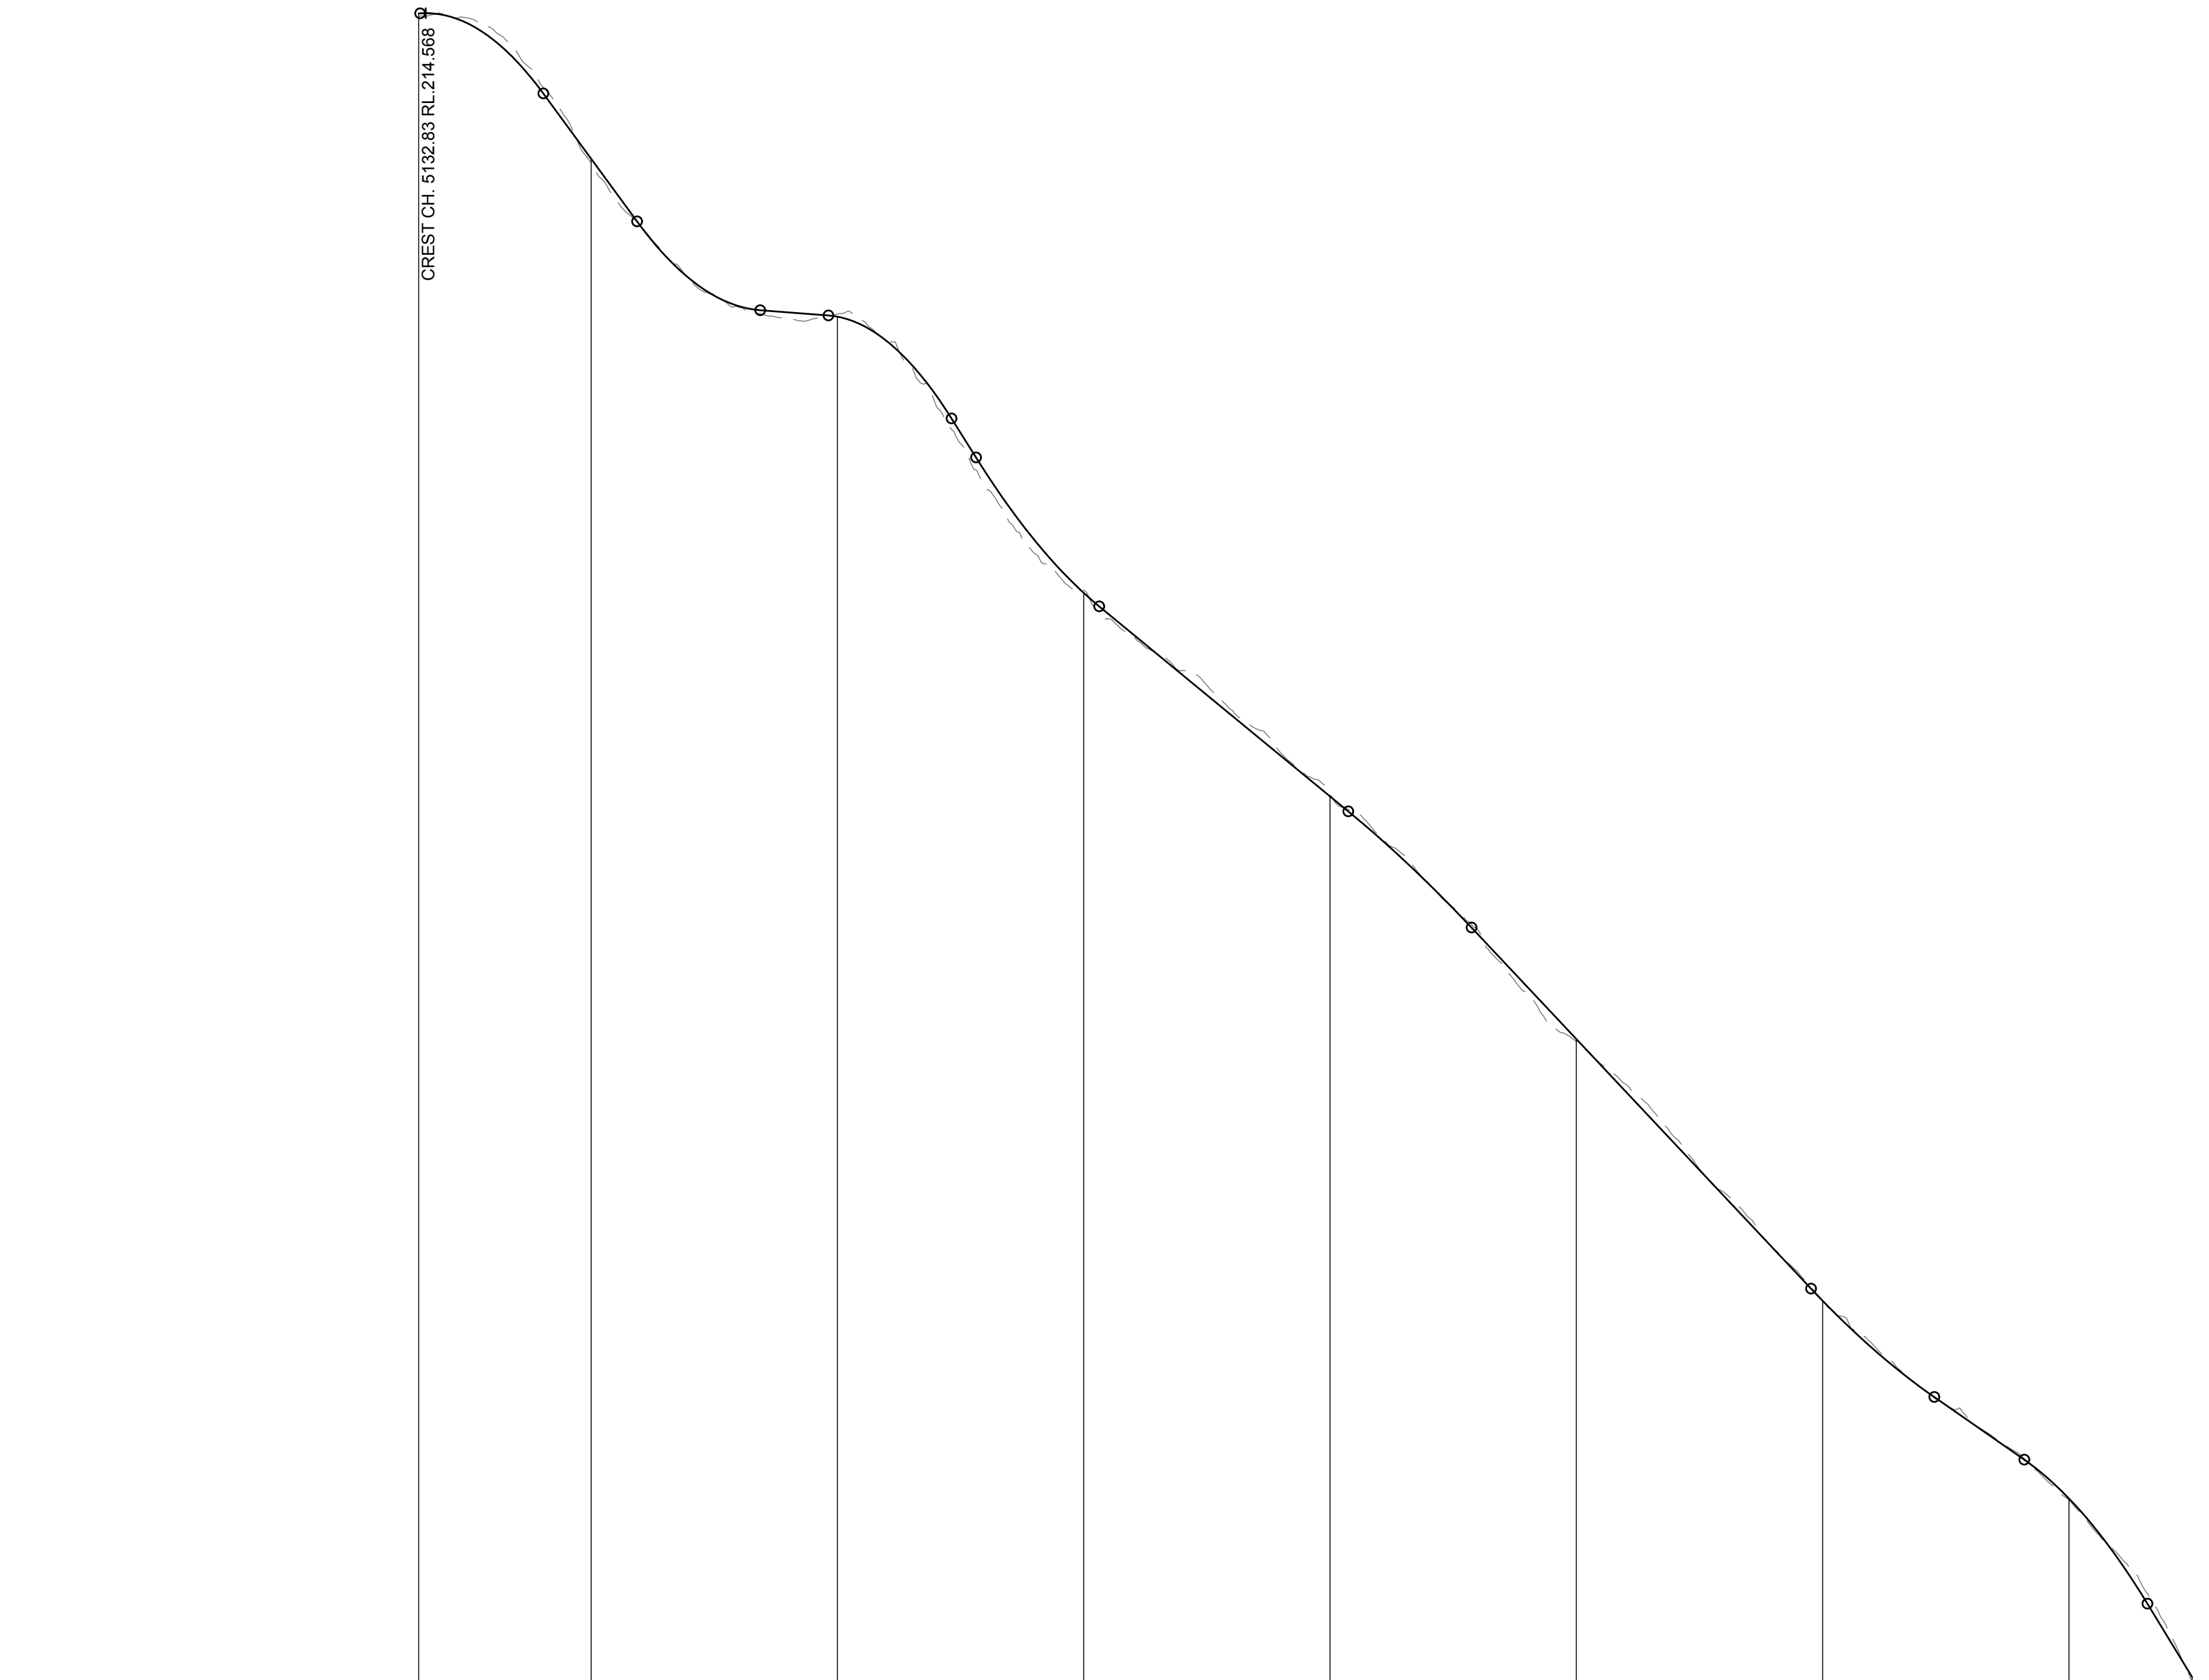


SCALE HZ 1:2000, VT 1:200


RD 01 LONGITUDINAL SECTION

NOT FOR CONSTRUCTION

REV	DESCRIPTION	DATE	DRAWN	DESIGN	CHECK	APPROVED	SCALES:	Copyright in the drawings, information and data recorded in this document ("the information") is the property of Plant Consulting. This document and the information are solely for the use of the authorised recipient and this document may not be used, Copied or reproduced in whole or part for any purpose other than that for which it was supplied by Plant Consulting. Plant Consulting makes no representation, undertakes no duty and accepts no responsibility to any third party who may use or rely upon this document or the information.	DRAWN BY:	DESIGN BY:	APPROVED BY:	DATE:	THIS DRAWING MUST NOT BE USED FOR CONSTRUCTION UNLESS SIGNED AS APPROVED	PLANIT CONSULTING LEVEL 2, 11-13 PEARL STREET PO BOX 1623 KINGSCLIFF NSW 2487 TELEPHONE: 02 6674 5001 ABN: 20 099 261 711 EMAIL: administration@plantitconsulting.com.au	CLIENT: NCV ENTERPRISES PTY LTD	PROJECT: NIGHTCAP VILLAGE DRAWING TITLE: ROAD 01 LONGITUDINAL SECTION SHEET 5 OF 6	
A	PRELIMINARY ISSUE	06/05/19	BT	BT	RB	BG	0 20 40 80 120 Full Size 1:2,000 ; Half Size 1:4,000 Scale (m)										
B	FOR APPROVAL	10/02/20	BT	BT	AW	AW	0 2 4 8 12 Full Size 1:200 ; Half Size 1:400 Scale (m)										
C	FOR APPROVAL	10/12/20	BT	BT	AW	AW											

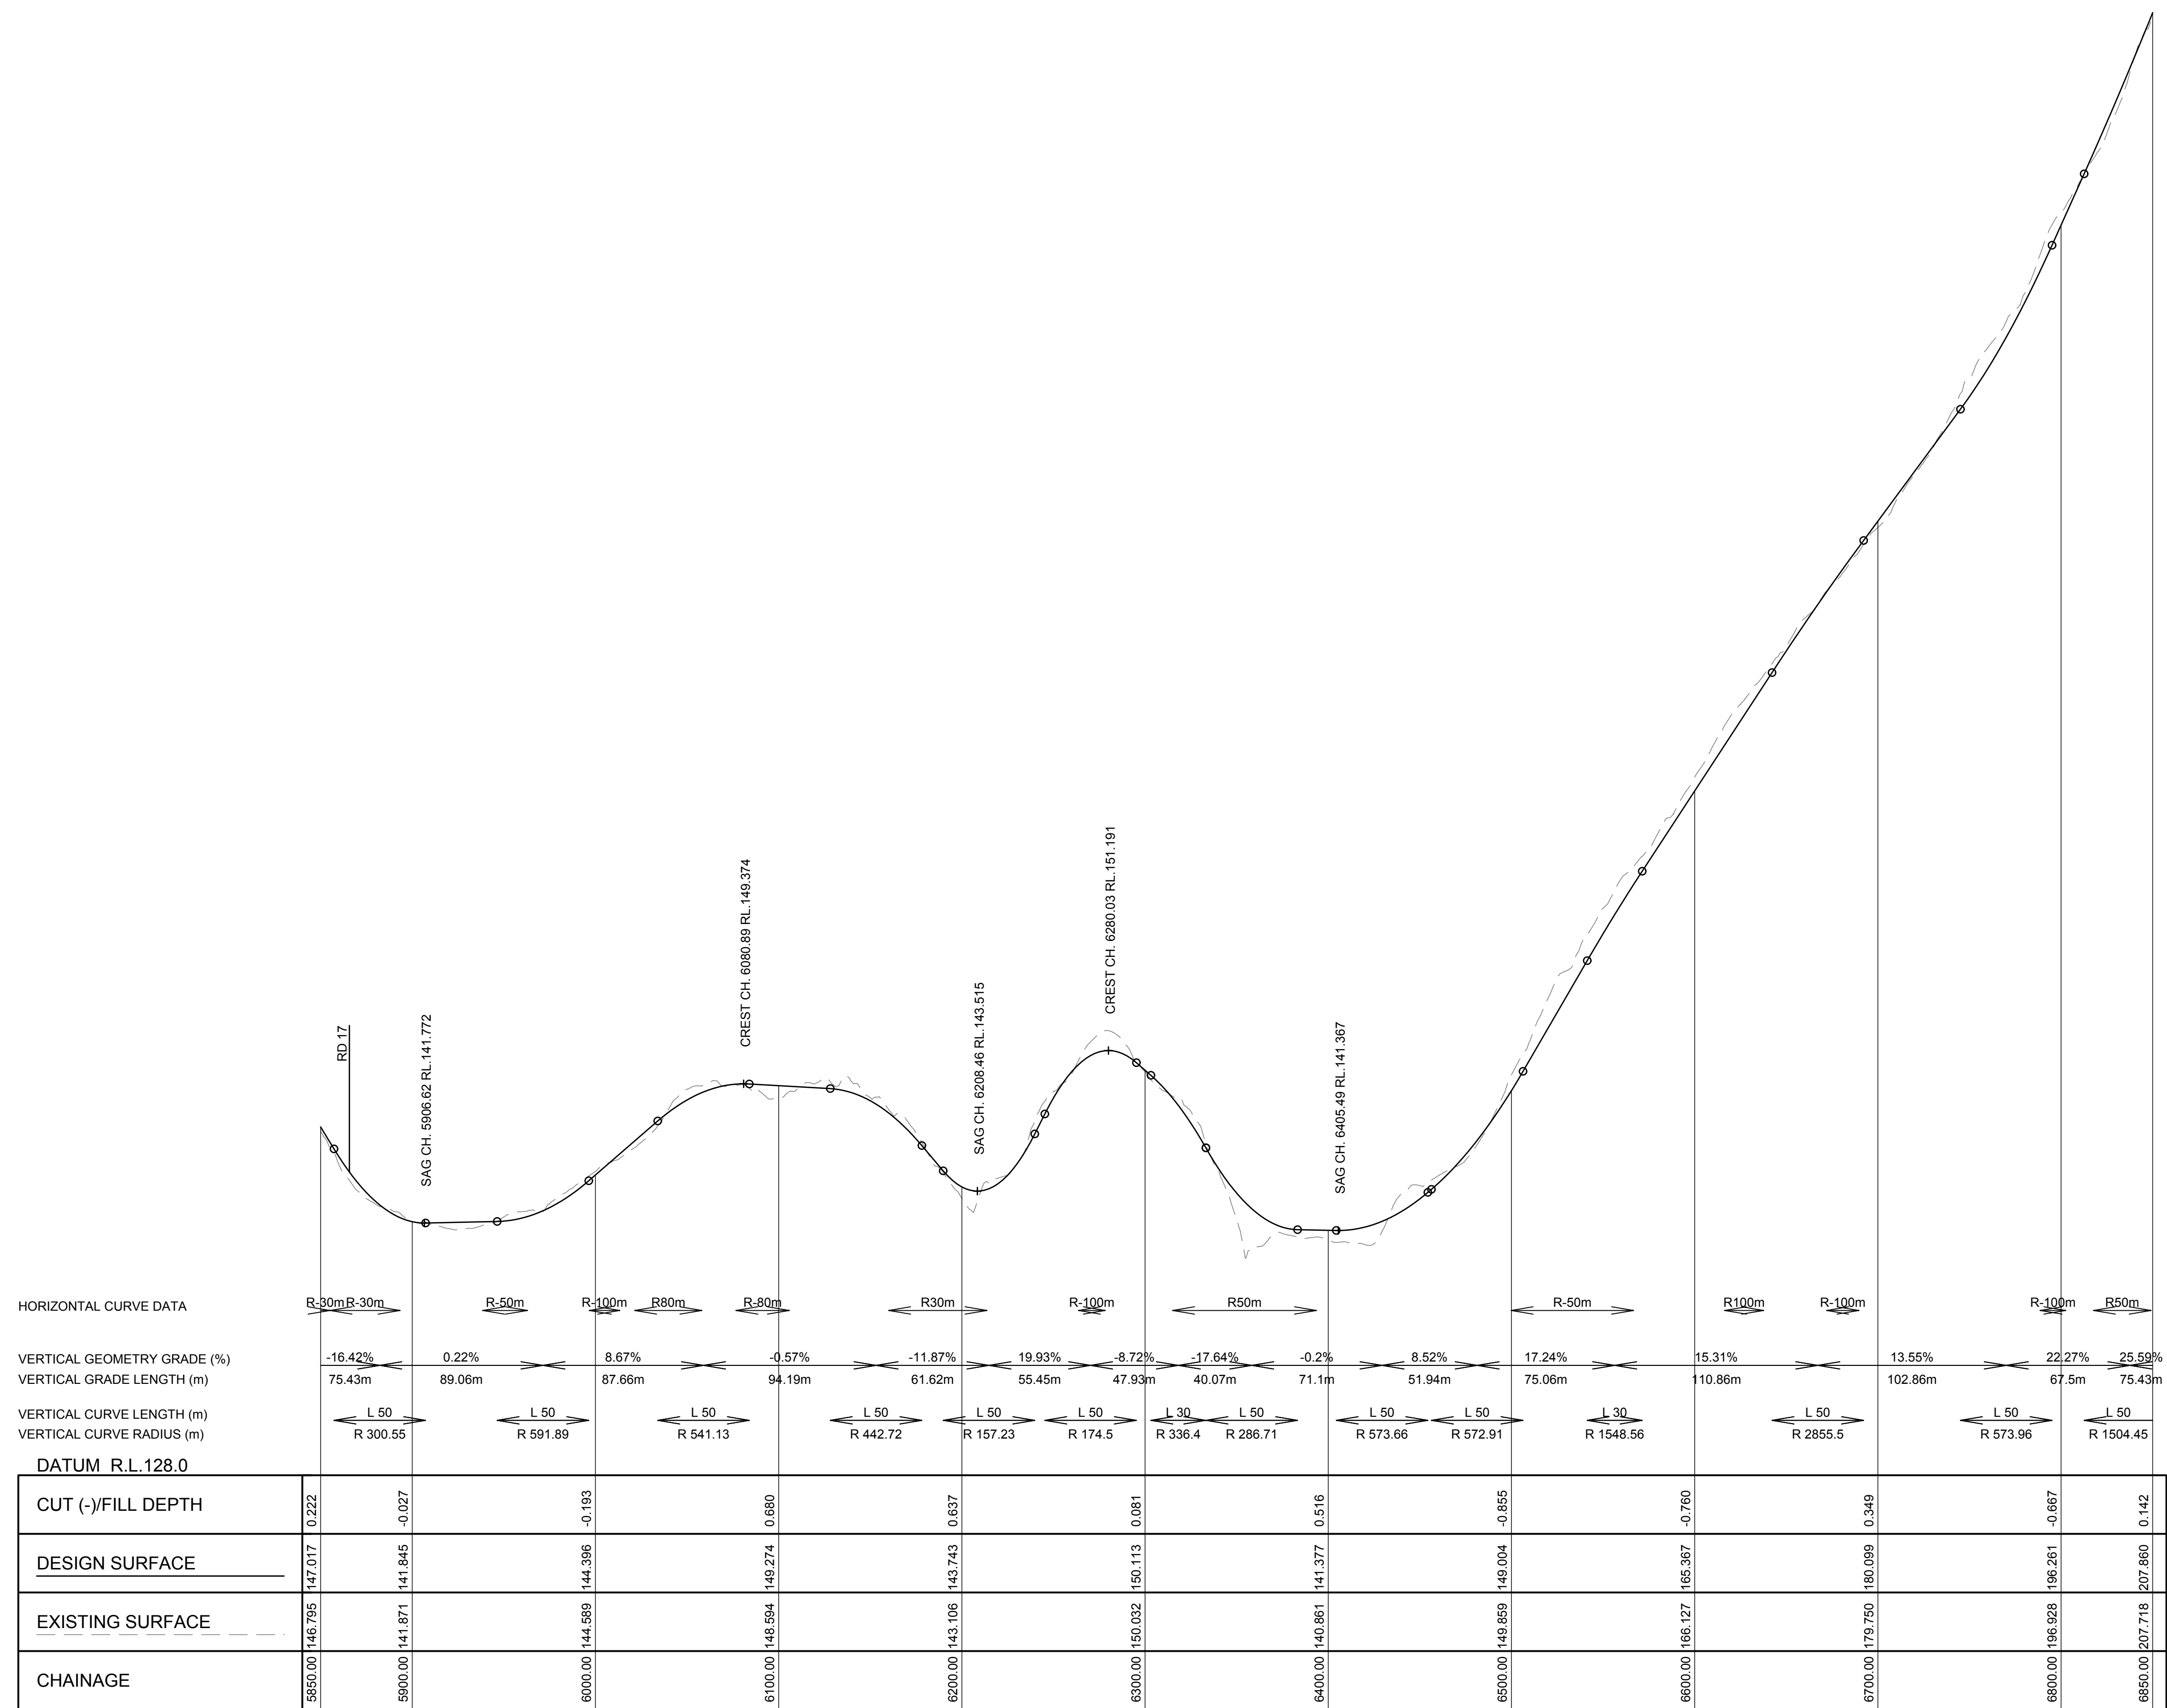

RD 01 LONGITUDINAL SECTION

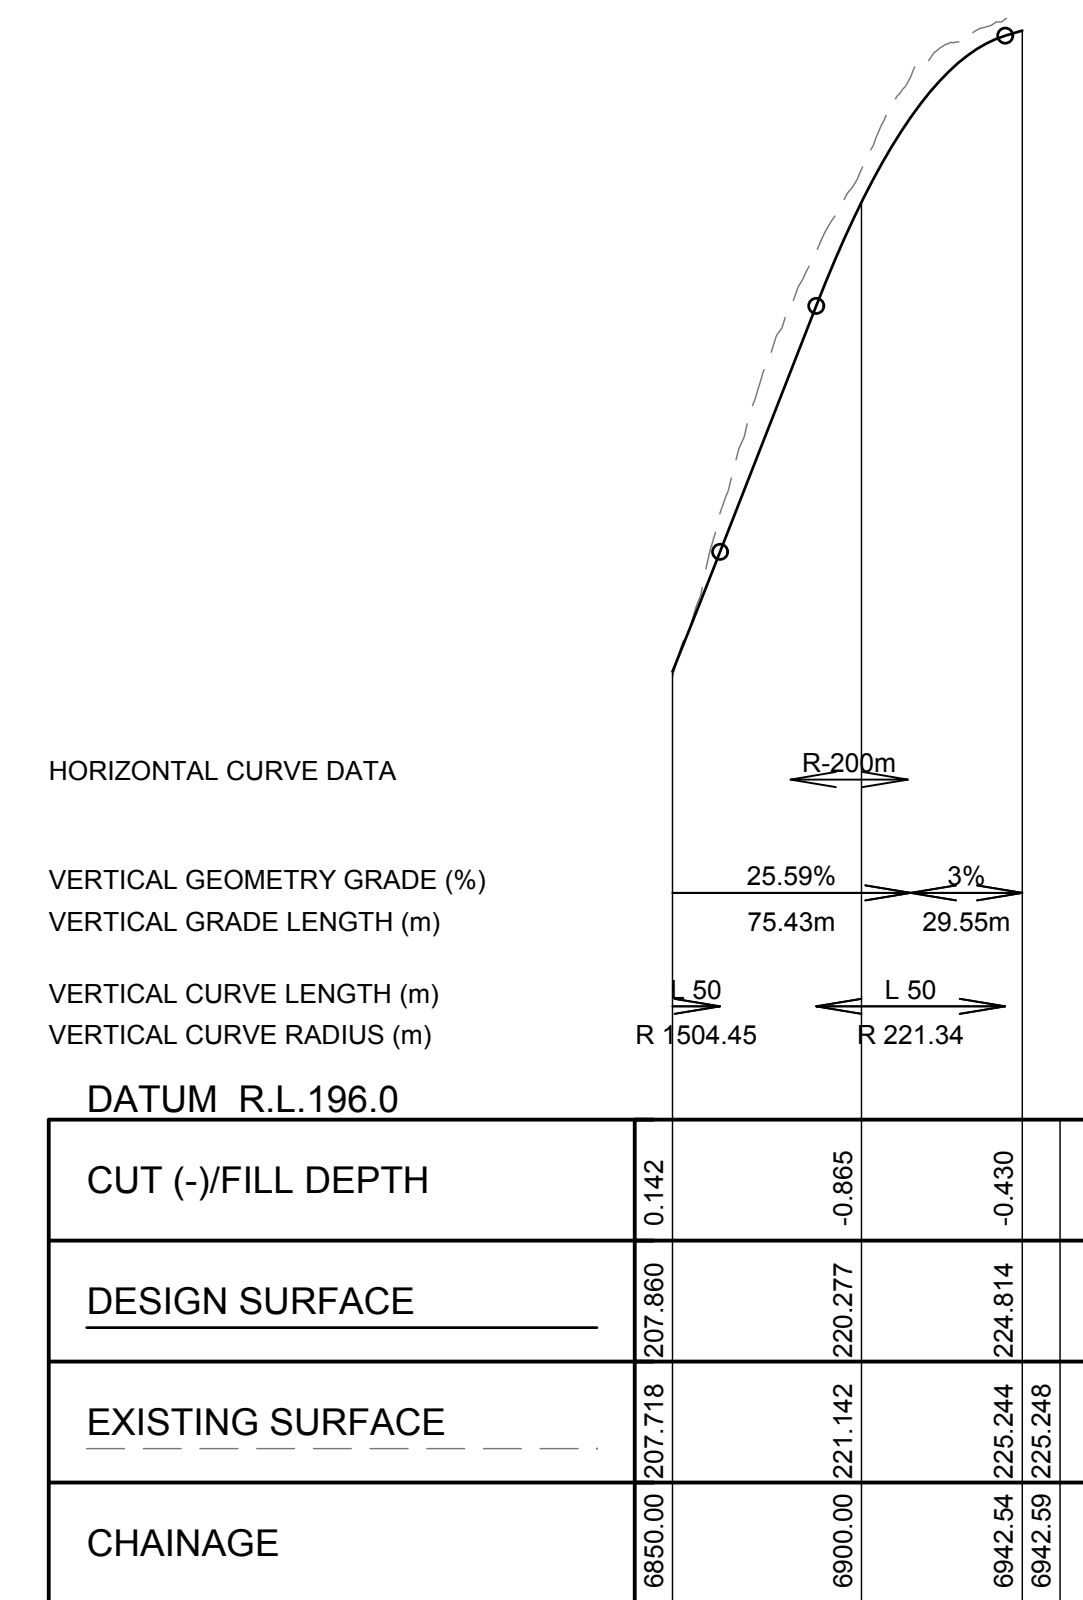


RD 01 LONGITUDINAL SECTION

NOT FOR CONSTRUCTION

REV	DESCRIPTION	DATE	DRAWN	DESIGN	CHECK	APPROVED	SCALES:	Copyright in the drawings, information and data recorded in this document ("the information") is the property of Planit Consulting. This document and the information are solely for the use of the authorised recipient and this document may not be used, Copied or reproduced in whole or part for any purpose other than that for which it was supplied by Planit Consulting. Planit Consulting makes no representation, undertakes no duty and accepts no responsibility to any third party who may use or rely upon this document or the information.	DRAWN BY: DESIGN BY: APPROVED BY: DATE: THIS DRAWING MUST NOT BE USED FOR CONSTRUCTION UNLESS SIGNED AS APPROVED EMAIL: administration@planitconsulting.com.au	PLANIT CONSULTING LEVEL 2, 11-13 PEARL STREET PO BOX 1623 KINGSCLIFF NSW 2487 TELEPHONE: 02 6674 5001 ABN: 20 099 261 711 planitconsulting.com.au 	CLIENT: NCV ENTERPRISES PTY LTD	PROJECT: NIGHTCAP VILLAGE			
A	PRELIMINARY ISSUE	06/05/19	BT	BT	RB	BG	0 20 40 80 120 Full Size 1:2,000 ; Half Size 1:4,000 Scale (m)				DRAWING TITLE: ROAD 01 LONGITUDINAL SECTION	ORIGINAL SIZE: A1	PLANIT JOB No.: J6100	DRAWING No.: 0345	REV: C
B	FOR APPROVAL	10/02/20	BT	BT	AW	AW	0 2 4 8 12 Full Size 1:200 ; Half Size 1:400 Scale (m)				SHEET 6 OF 6				
C	FOR APPROVAL	10/12/20	BT	BT	AW	AW									
							DO NOT SCALE FROM DRAWING								

100mm AT ORIGINAL SIZE

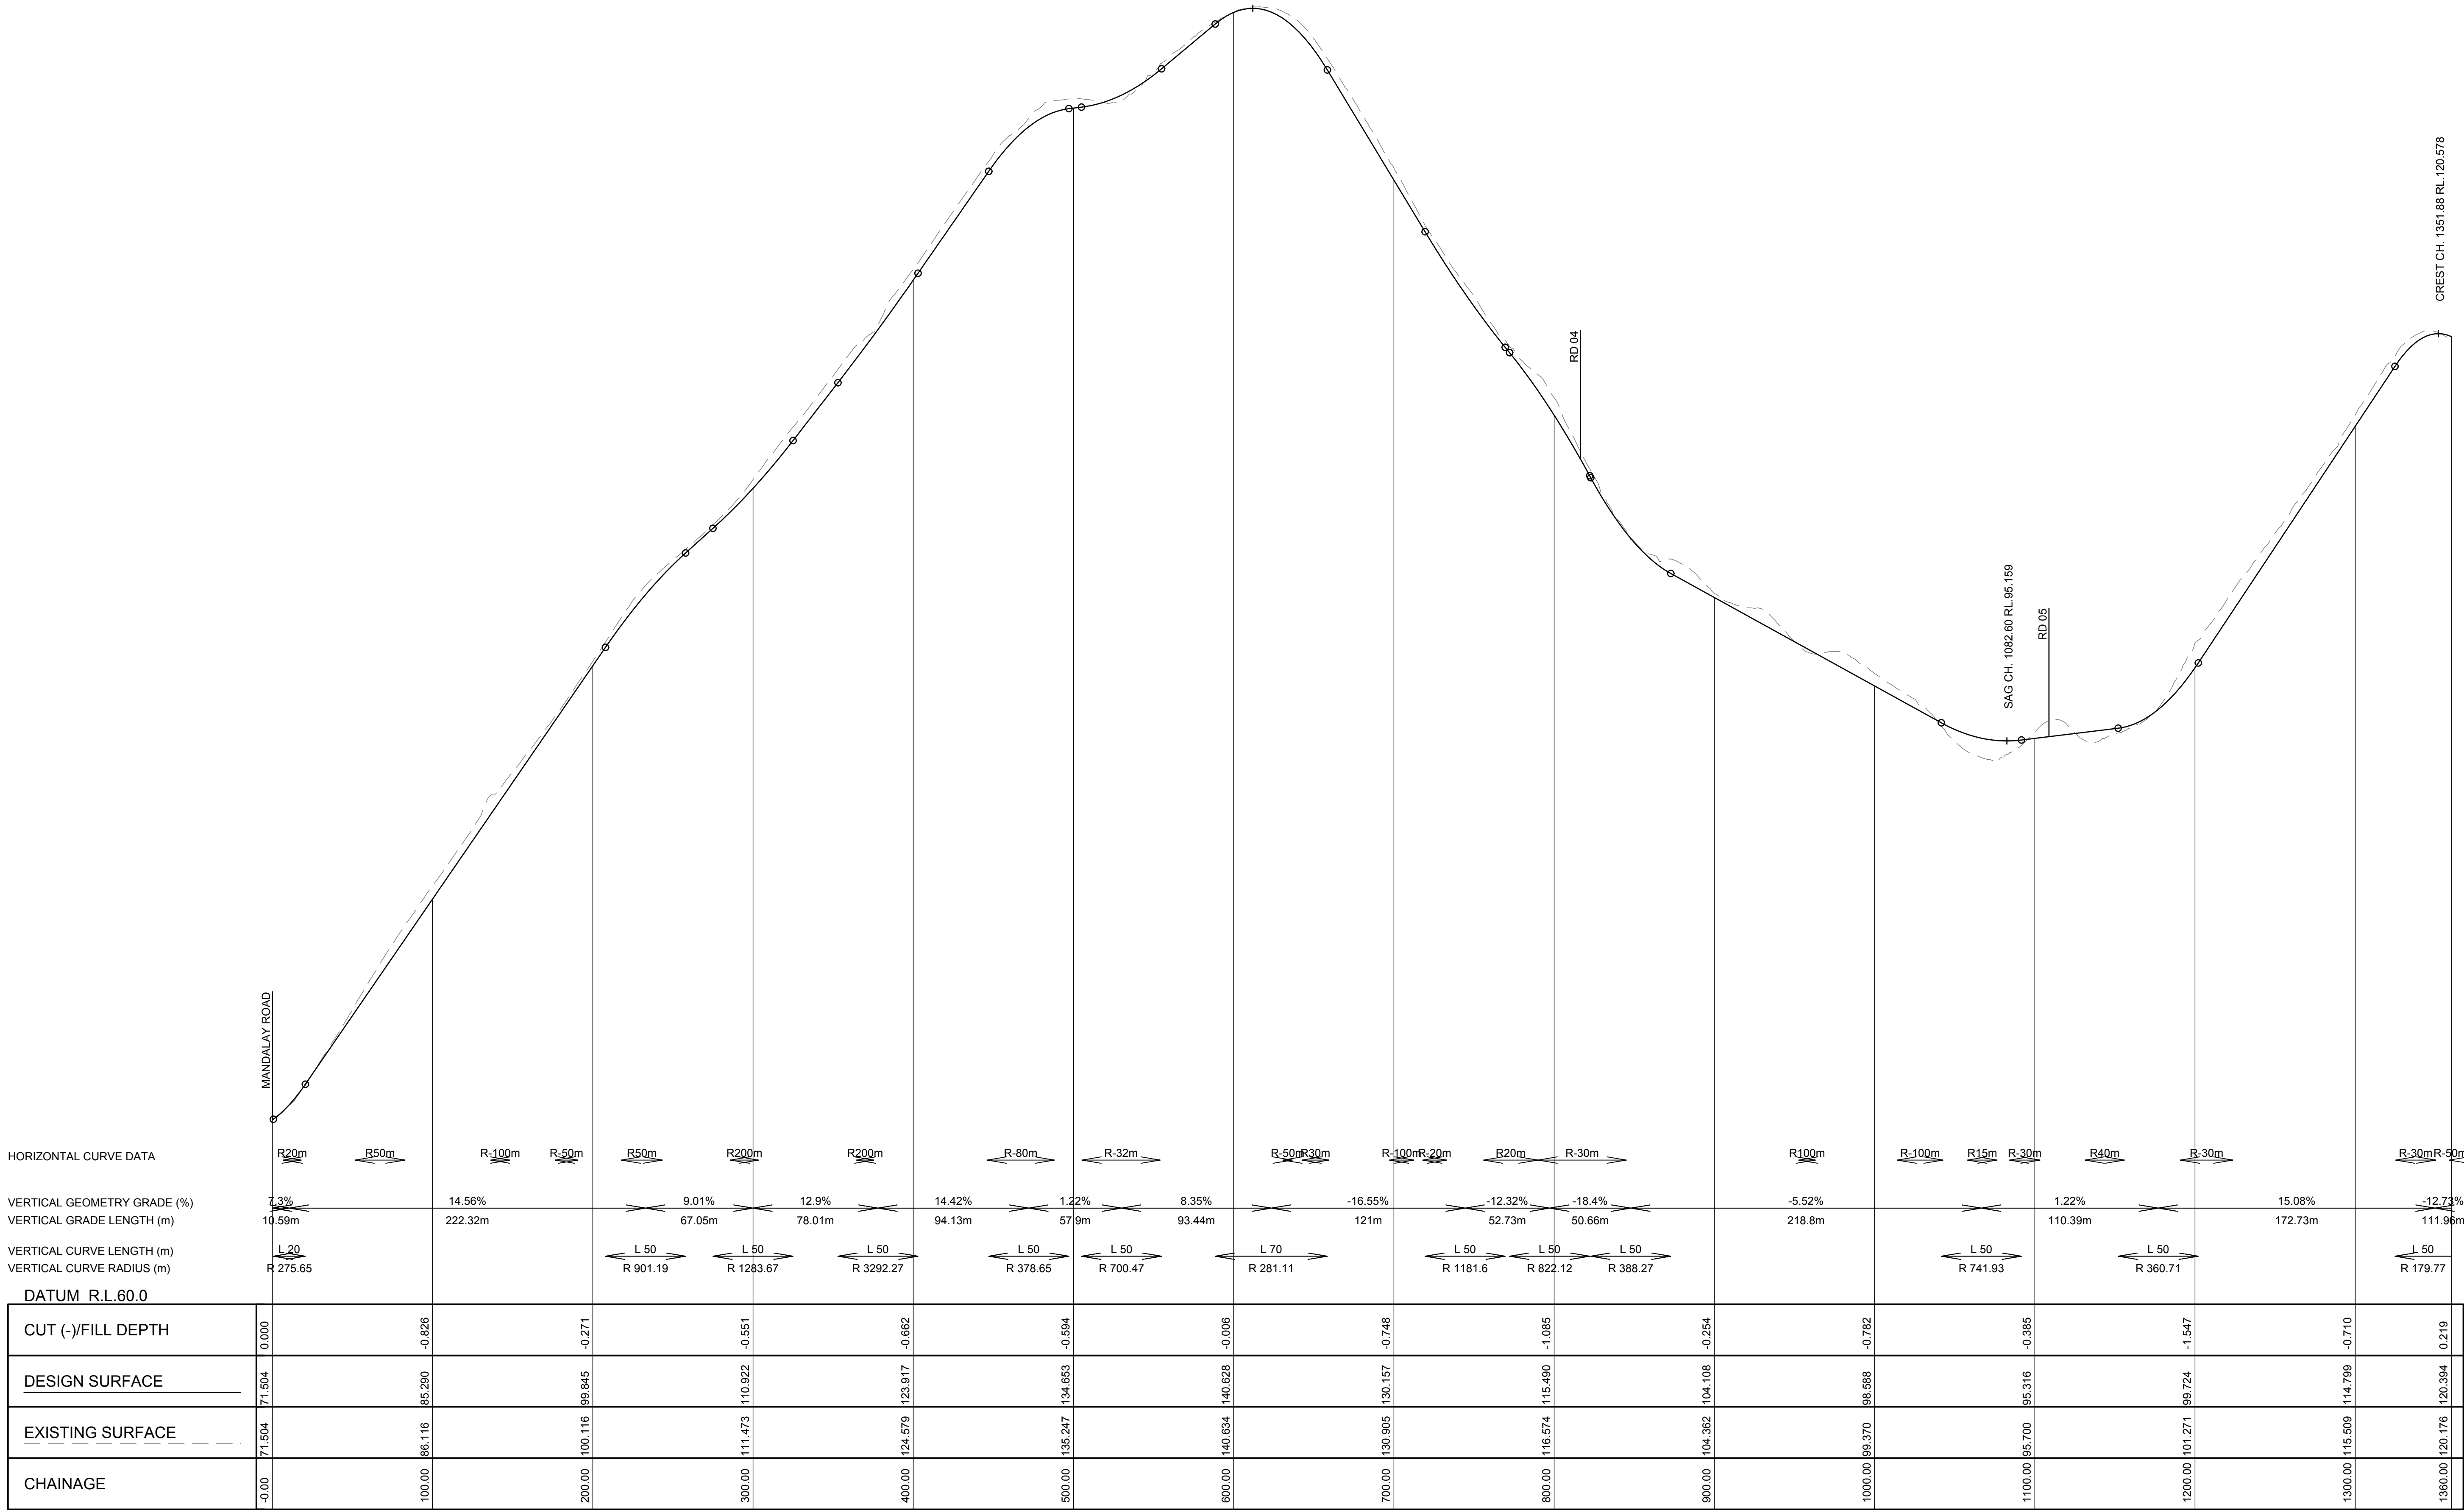


SCALE HZ 1:2000, VT 1:200

RD 02 LONGITUDINAL SECTION

NOT FOR CONSTRUCTION


REV		DESCRIPTION	DATE	DRAWN	DESIGN	CHECK	APPROVED	SCALES:		Copyright in the drawings, information and data recorded in this document ("the information") is the property of Planit Consulting. This document and the information are solely for the use of the authorised recipient and this document may not be used. Copied or reproduced in whole or part for any purpose other than that for which it was supplied by Planit Consulting, Planit Consulting makes no representation, undertakes no duty and accepts no responsibility to any third party who may use or rely upon this document or the information.	DRAWN BY:	PLANIT CONSULTING LEVEL 2, 11-13 PEARL STREET PO BOX 1623 KINGSCLIFF NSW 2487  TELEPHONE: 02 6674 5001 ABN: 20 099 261 711 EMAIL: administration@planitconsulting.com.au	CLIENT:		NCV ENTERPRISES PTY LTD		PROJECT:		NIGHTCAP VILLAGE	
A	PRELIMINARY ISSUE		06/05/19	BT	BT	RB	BG	0 20 40 80 120 Full Size 1:2,000 ; Half Size 1:4,000 Scale (m)	DESIGN BY:		APPROVED BY:		DRAWING TITLE:		ROAD 02 LONGITUDINAL SECTION					
B	FOR APPROVAL		10/02/20	BT	BT	AW	AW	0 2 4 8 12 Full Size 1:200 ; Half Size 1:400 Scale (m)					SHEET 1 OF 2							
C	FOR APPROVAL		10/12/20	BT	BT	AW	AW													
								DO NOT SCALE FROM DRAWING			DATE:		LOCAL GOVERNMENT AUTHORITY:		ORIGINAL SIZE:	PLANIT JOB No.:	DRAWING No.:	REV:		
										THIS DRAWING MUST NOT BE USED FOR CONSTRUCTION UNLESS SIGNED AS APPROVED		TWEED SHIRE COUNCIL		A1	J6100	0346	C			

100mm AT ORIGINAL SIZE

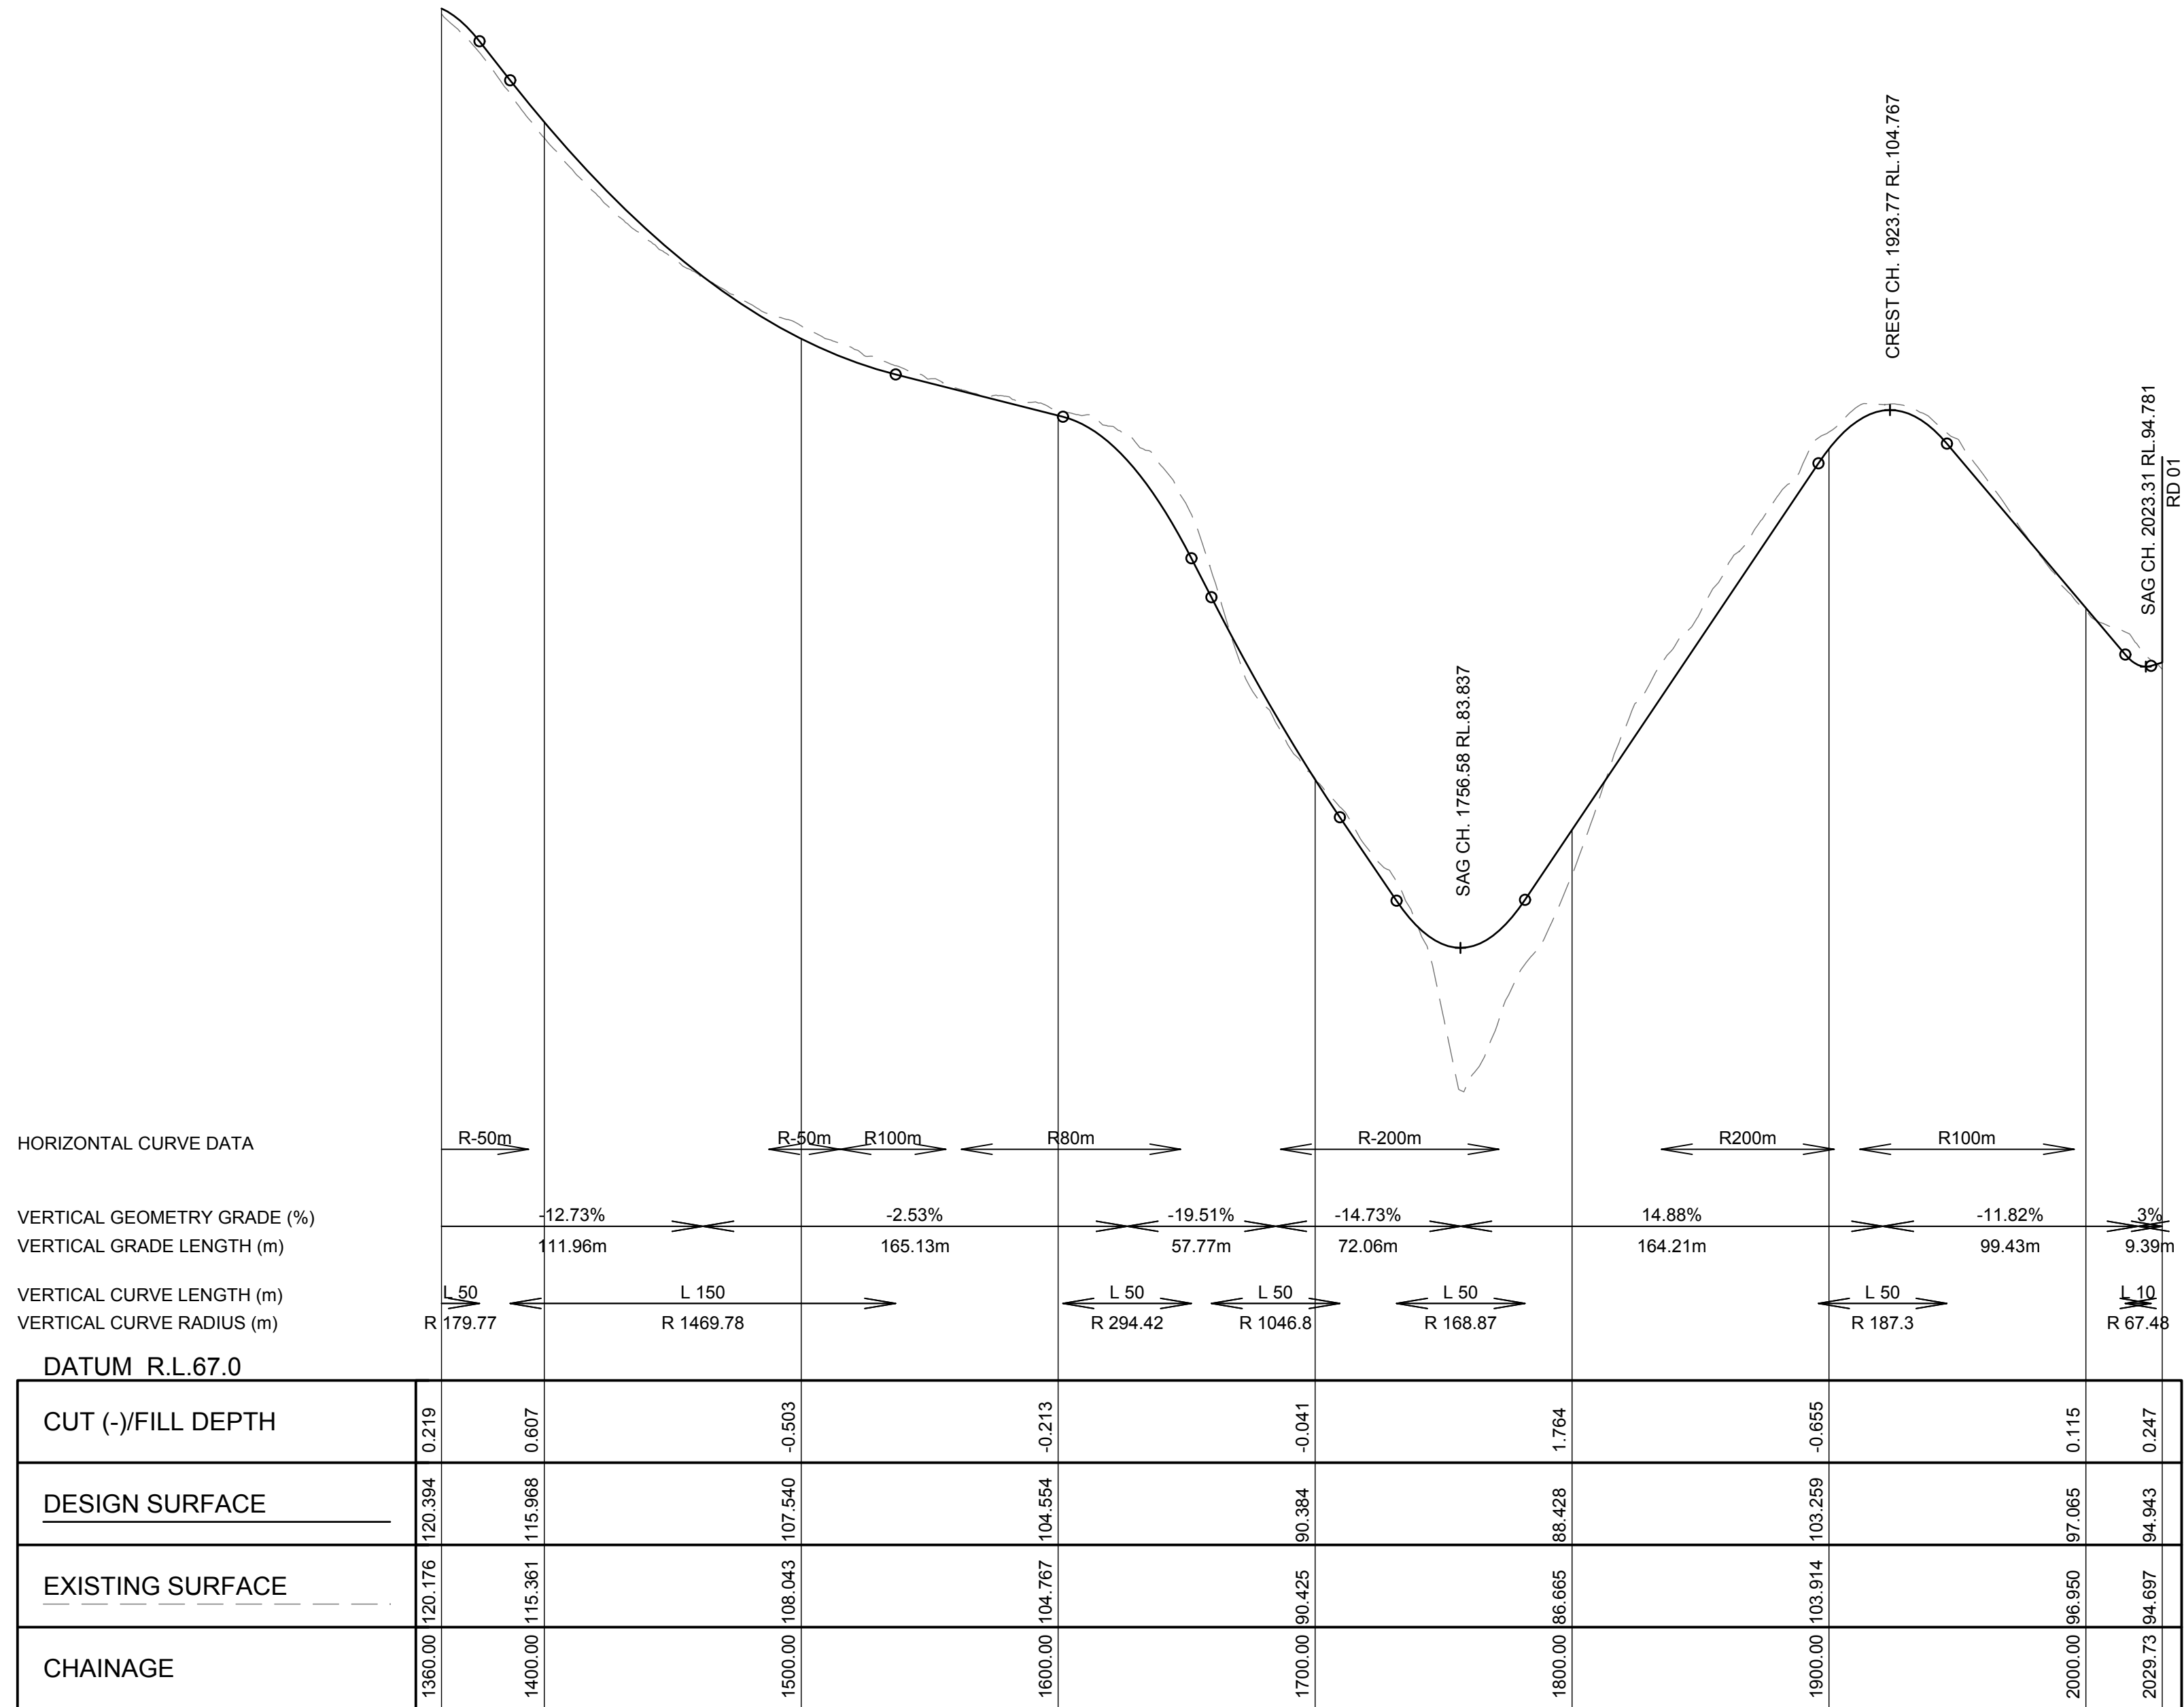

NOT FOR CONSTRUCTION


REV	DESCRIPTION	DATE	DRAWN	DESIGN	CHECK	APPROVED	SCALES:	Copyright in the drawings, information and data recorded in this document ("the information") is the property of Plantit Consulting. This document and the information are solely for the use of the authorised recipient and this document may not be used, Copied or reproduced in whole or part for any purpose other than that for which it was supplied by Plantit Consulting. Plantit Consulting makes no representation, undertakes no duty and accepts no responsibility to any third party who may use or rely upon this document or the information.	DRAWN BY:	DESIGN BY:	APPROVED BY:	DATE:	THIS DRAWING MUST NOT BE USED FOR CONSTRUCTION UNLESS SIGNED AS APPROVED	PLANIT CONSULTING LEVEL 2, 11-13 PEARL STREET PO BOX 1623 KINGSCLIFF NSW 2487 TELEPHONE: 02 6674 5001 ABN: 20 099 261 711 EMAIL: administration@plantitconsulting.com.au	CLIENT: NCV ENTERPRISES PTY LTD	PROJECT: NIGHTCAP VILLAGE DRAWING TITLE: ROAD 02 LONGITUDINAL SECTION SHEET 2 OF 2
A	PRELIMINARY ISSUE	06/05/19	BT	BT	RB	BG	0 20 40 80 120 Full Size 1:2,000 ; Half Size 1:4,000 Scale (m)									
B	FOR APPROVAL	10/02/20	BT	BT	AW	AW	0 2 4 8 12 Full Size 1:200 ; Half Size 1:400 Scale (m)									
C	FOR APPROVAL	10/12/20	BT	BT	AW	AW	DO NOT SCALE FROM DRAWING									

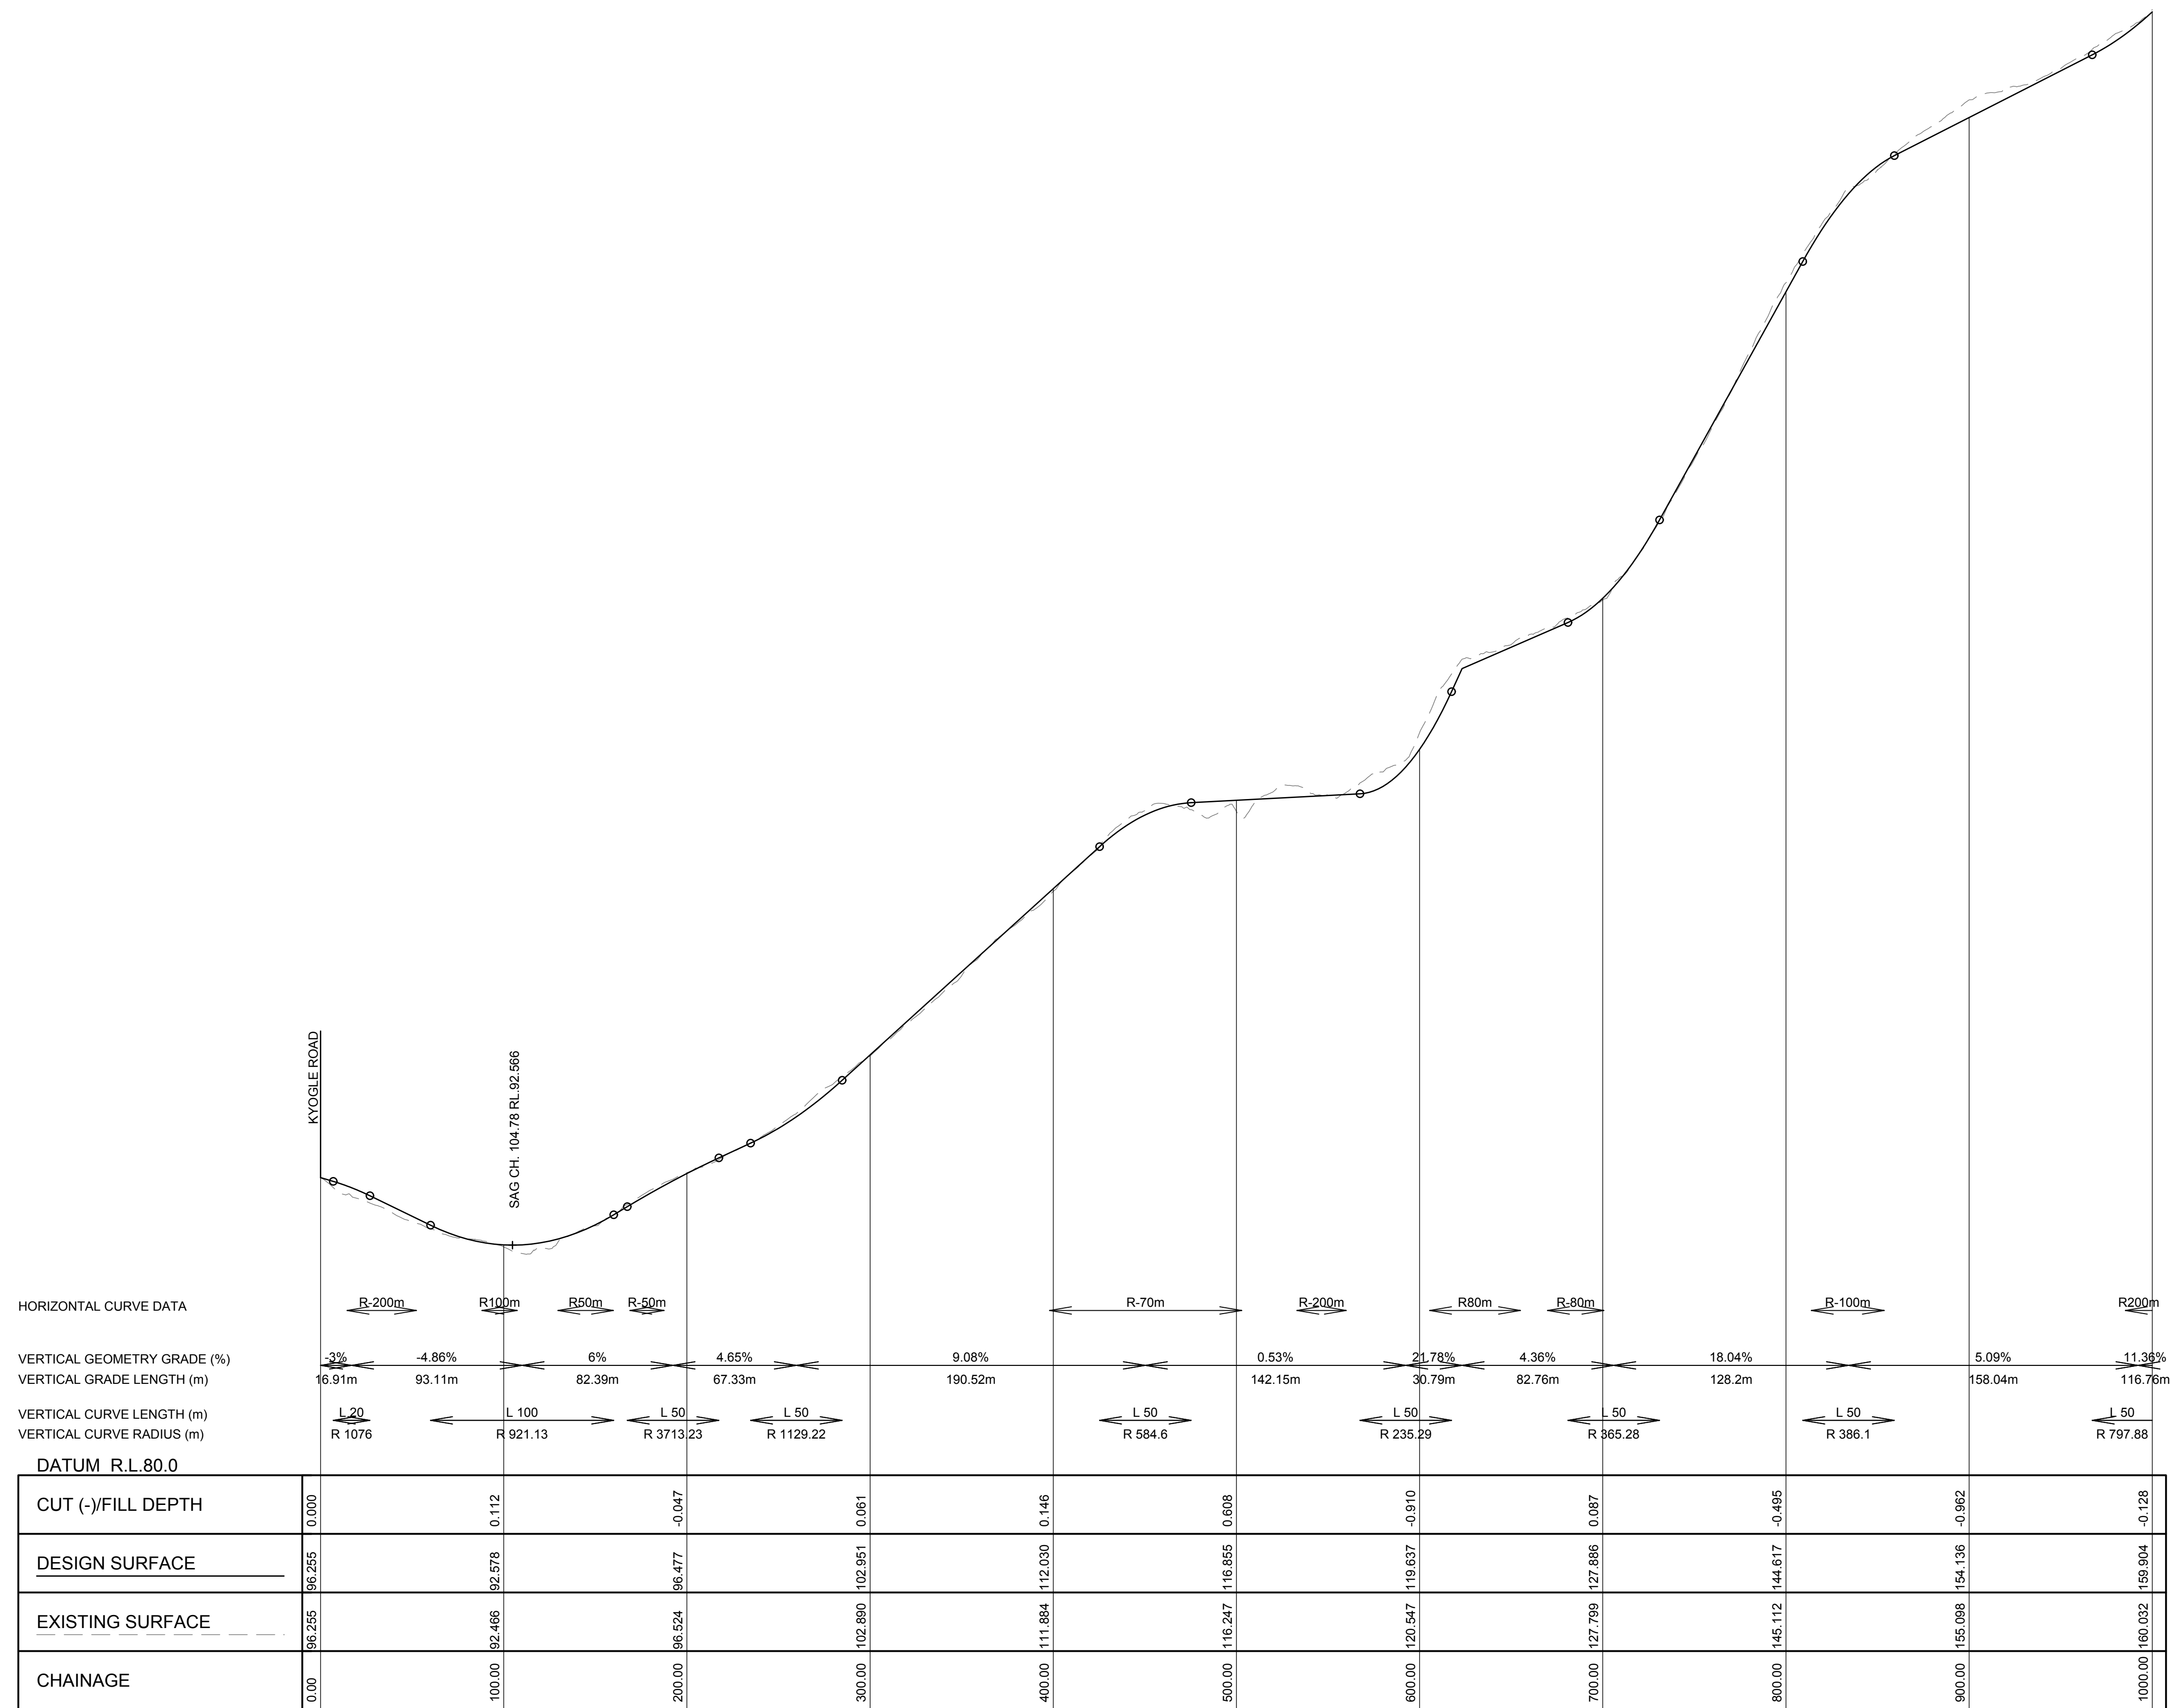

RD 03 LONGITUDINAL SECTION

NOT FOR CONSTRUCTION

REV	DESCRIPTION	DATE	DRAWN	DESIGN	CHECK	APPROVED	SCALES: Full Size 1:2,000 ; Half Size 1:4,000 Scale (m) Full Size 1:200 ; Half Size 1:400 Scale (m) DO NOT SCALE FROM DRAWING		Copyright in the drawings, information and data recorded in this document ("the information") is the property of Planit Consulting. This document and the information are solely for the use of the authorised recipient and this document may not be used, Copied or reproduced in whole or part for any purpose other than that for which it was supplied by Planit Consulting. Planit Consulting makes no representation, undertakes no duty and accepts no responsibility to any third party who may use or rely upon this document or the information.	DRAWN BY: _____ DESIGN BY: _____ APPROVED BY: _____ THIS DRAWING MUST NOT BE USED FOR CONSTRUCTION UNLESS SIGNED AS APPROVED	PLANIT CONSULTING LEVEL 2, 11-13 PEARL STREET PO BOX 1623 KINGSCLIFF NSW 2487 TELEPHONE: 02 6674 5001 ABN: 20 099 261 711 EMAIL: administration@planitconsulting.com.au	CLIENT: NCV ENTERPRISES PTY LTD PROJECT: NIGHTCAP VILLAGE DRAWING TITLE: ROAD 03 LONGITUDINAL SECTION SHEET 1 OF 2	LOCAL GOVERNMENT AUTHORITY: TWEED SHIRE COUNCIL	ORIGINAL SIZE: A1	PLANIT JOB No.: J6100	DRAWING No.: 0348	REV: C
-----	-------------	------	-------	--------	-------	----------	--	--	--	--	--	--	---	-------------------------------------	---	-------------------------------------	--------------------------

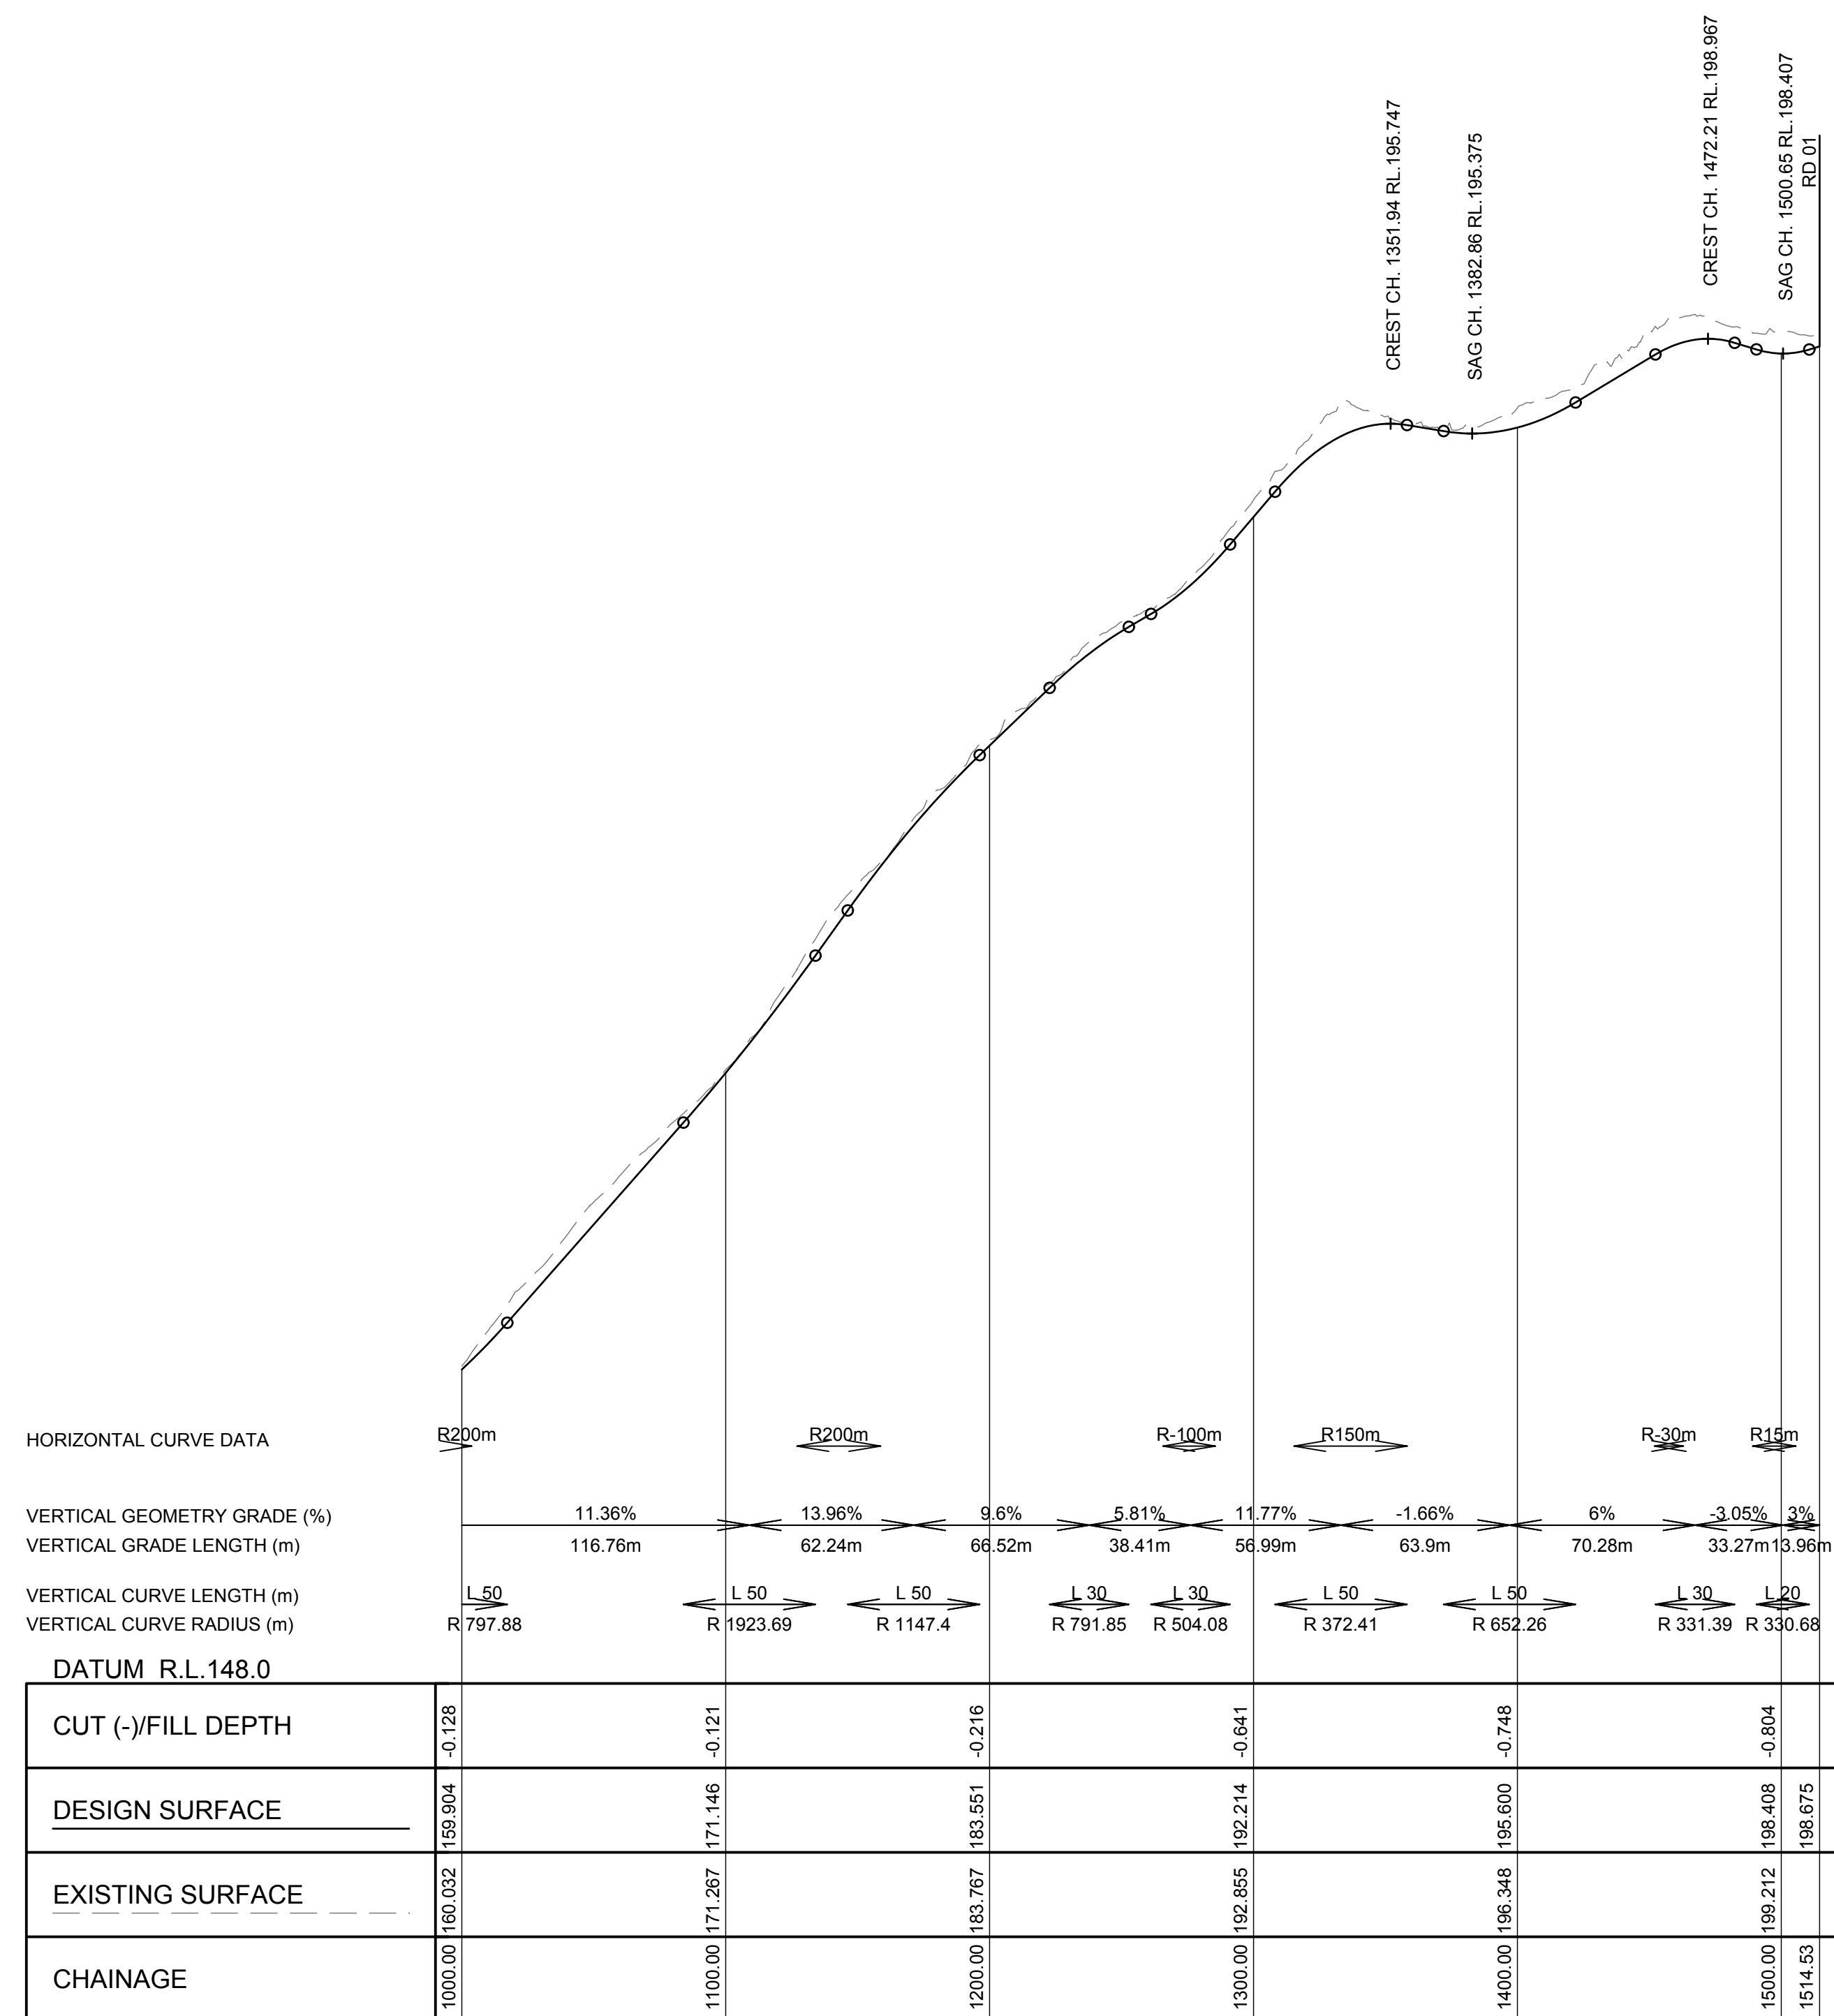

RD 03 LONGITUDINAL SECTION

NOT FOR CONSTRUCTION

REV	DESCRIPTION	DATE	DRAWN	DESIGN	CHECK	APPROVED	SCALES:   DO NOT SCALE FROM DRAWING	Copyright in the drawings, information and data recorded in this document ("the information") is the property of Planit Consulting. This document and the information are solely for the use of the authorised recipient and this document may not be used, Copied or reproduced in whole or part for any purpose other than that for which it was supplied by Planit Consulting. Planit Consulting makes no representation, undertakes no duty and accepts no responsibility to any third party who may use or rely upon this document or the information.	DRAWN BY: DESIGN BY: APPROVED BY: DATE: THIS DRAWING MUST NOT BE USED FOR CONSTRUCTION UNLESS SIGNED AS APPROVED	PLANIT CONSULTING LEVEL 2, 11-13 PEARL STREET PO BOX 1623 KINGSCLIFF NSW 2487  TELEPHONE: 02 6674 5001 ABN: 20 099 261 711 EMAIL: administration@planitconsulting.com.au	CLIENT: NCV ENTERPRISES PTY LTD DRAWING TITLE: ROAD 03 LONGITUDINAL SECTION SHEET 2 OF 2	PROJECT: NIGHTCAP VILLAGE	LOCAL GOVERNMENT AUTHORITY: TWEED SHIRE COUNCIL	ORIGINAL SIZE: A1	PLANIT JOB No.: J6100	DRAWING No.: 0349	REV: C
-----	-------------	------	-------	--------	-------	----------	---	--	---	---	---	--	--	--	--	--	-----------------------------

100mm AT ORIGINAL SIZE

HORIZONTAL CURVE DATA

VERTICAL GEOMETRY GRADE (%)
VERTICAL GRADE LENGTH (m)
VERTICAL CURVE LENGTH (m)
VERTICAL CURVE RADIUS (m)

DATUM R.L.99.0

CUT (-)/FILL DEPTH	-0.459		-0.121		-0.031	0.000
DESIGN SURFACE	112.753		113.998		128.452	128.537
EXISTING SURFACE	113.212		114.119		128.483	128.537
CHAINAGE	0.00		100.00		200.00	200.54

SCALE HZ 1:2000, VT 1:200

RD 04 LONGITUDINAL SECTION

HORIZONTAL CURVE DATA

VERTICAL GEOMETRY GRADE (%)
VERTICAL GRADE LENGTH (m)
VERTICAL CURVE LENGTH (m)
VERTICAL CURVE RADIUS (m)

DATUM R.L.83.0

CUT (-)/FILL DEPTH	-1.012		-0.124		-0.060		-0.339		-0.666		-0.350	0.000
DESIGN SURFACE	95.423		106.826		119.030		124.069		133.769		148.127	163.523
EXISTING SURFACE	96.435		106.950		119.090		124.407		134.435		148.477	163.523
CHAINAGE	0.00		100.00		200.00		300.00		400.00		500.00	590.75

SCALE HZ 1:2000, VT 1:200

RD 05 LONGITUDINAL SECTION

REV	DESCRIPTION	DATE	DRAWN	DESIGN	CHECK	APPROVED
A	PRELIMINARY ISSUE	06/05/19	BT	BT	RB	BG
B	FOR APPROVAL	10/02/20	BT	BT	AW	AW
C	FOR APPROVAL	10/12/20	BT	BT	AW	AW

0	20	40	80	120
0	2	4	8	12

Copyright in the drawings, information and data recorded in this document ("the information") is the property of Plantit Consulting. This document and the information are solely for the use of the authorised recipient and this document may not be used, Copied or reproduced in whole or part for any purpose other than that for which it was supplied by Plantit Consulting. Plantit Consulting makes no representation, undertakes no duty and accepts no responsibility to any third party who may use or rely upon this document or the information.

DRAWN BY:	
DESIGN BY:	
APPROVED BY:	
DATE:	
THIS DRAWING MUST NOT BE USED FOR CONSTRUCTION UNLESS SIGNED AS APPROVED	

PLANIT CONSULTING
LEVEL 2, 11-13 PEARL STREET
PO BOX 1623
KINGSCLIFF NSW 2487

TELEPHONE: 02 6674 5001
ABN: 20 099 261 711
EMAIL: administration@plantitconsulting.com.au




CLIENT: NCV ENTERPRISES PTY LTD
LOCAL GOVERNMENT AUTHORITY: TWEED SHIRE COUNCIL

PROJECT:
NIGHTCAP VILLAGE

DRAWING TITLE:
ROADS 04 & 05 LONGITUDINAL SECTIONS

ORIGINAL SIZE: A1	PLANIT JOB No.: J6100	DRAWING No.: 0350	REV: C
-----------------------------	---------------------------------	-----------------------------	------------------


NOT FOR CONSTRUCTION

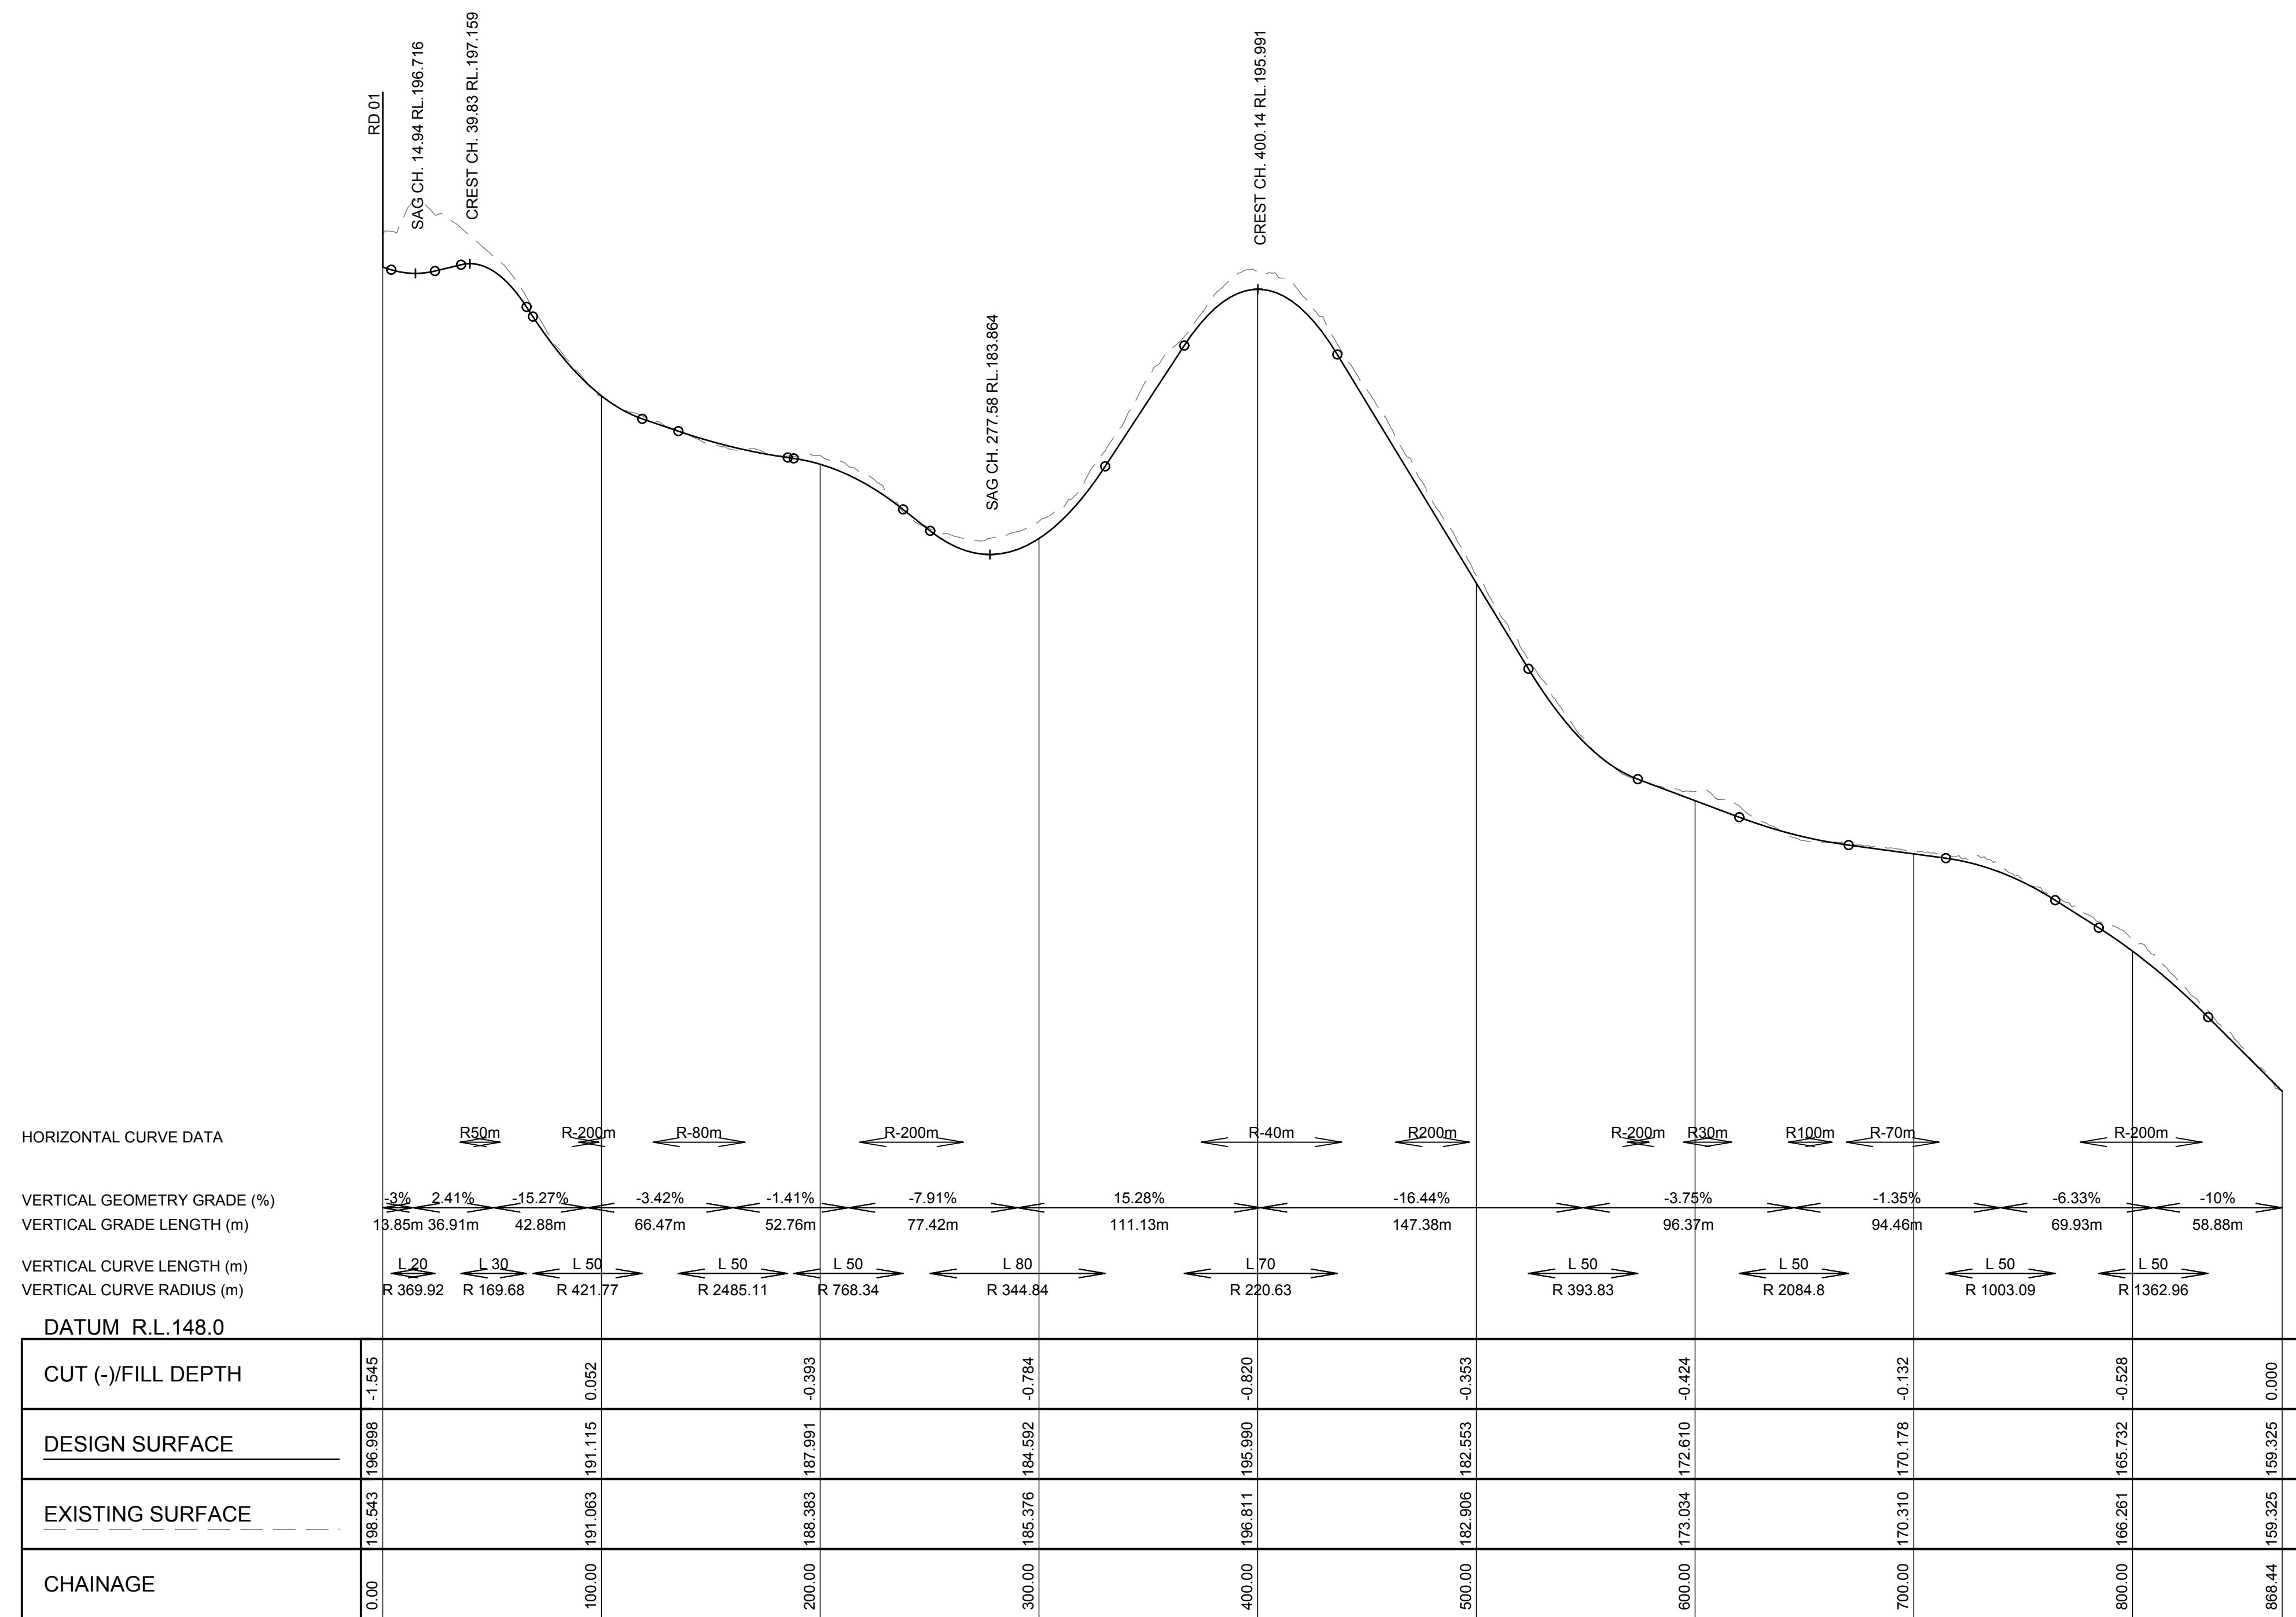

RD 06 LONGITUDINAL SECTION

NOT FOR CONSTRUCTION

[illegible]

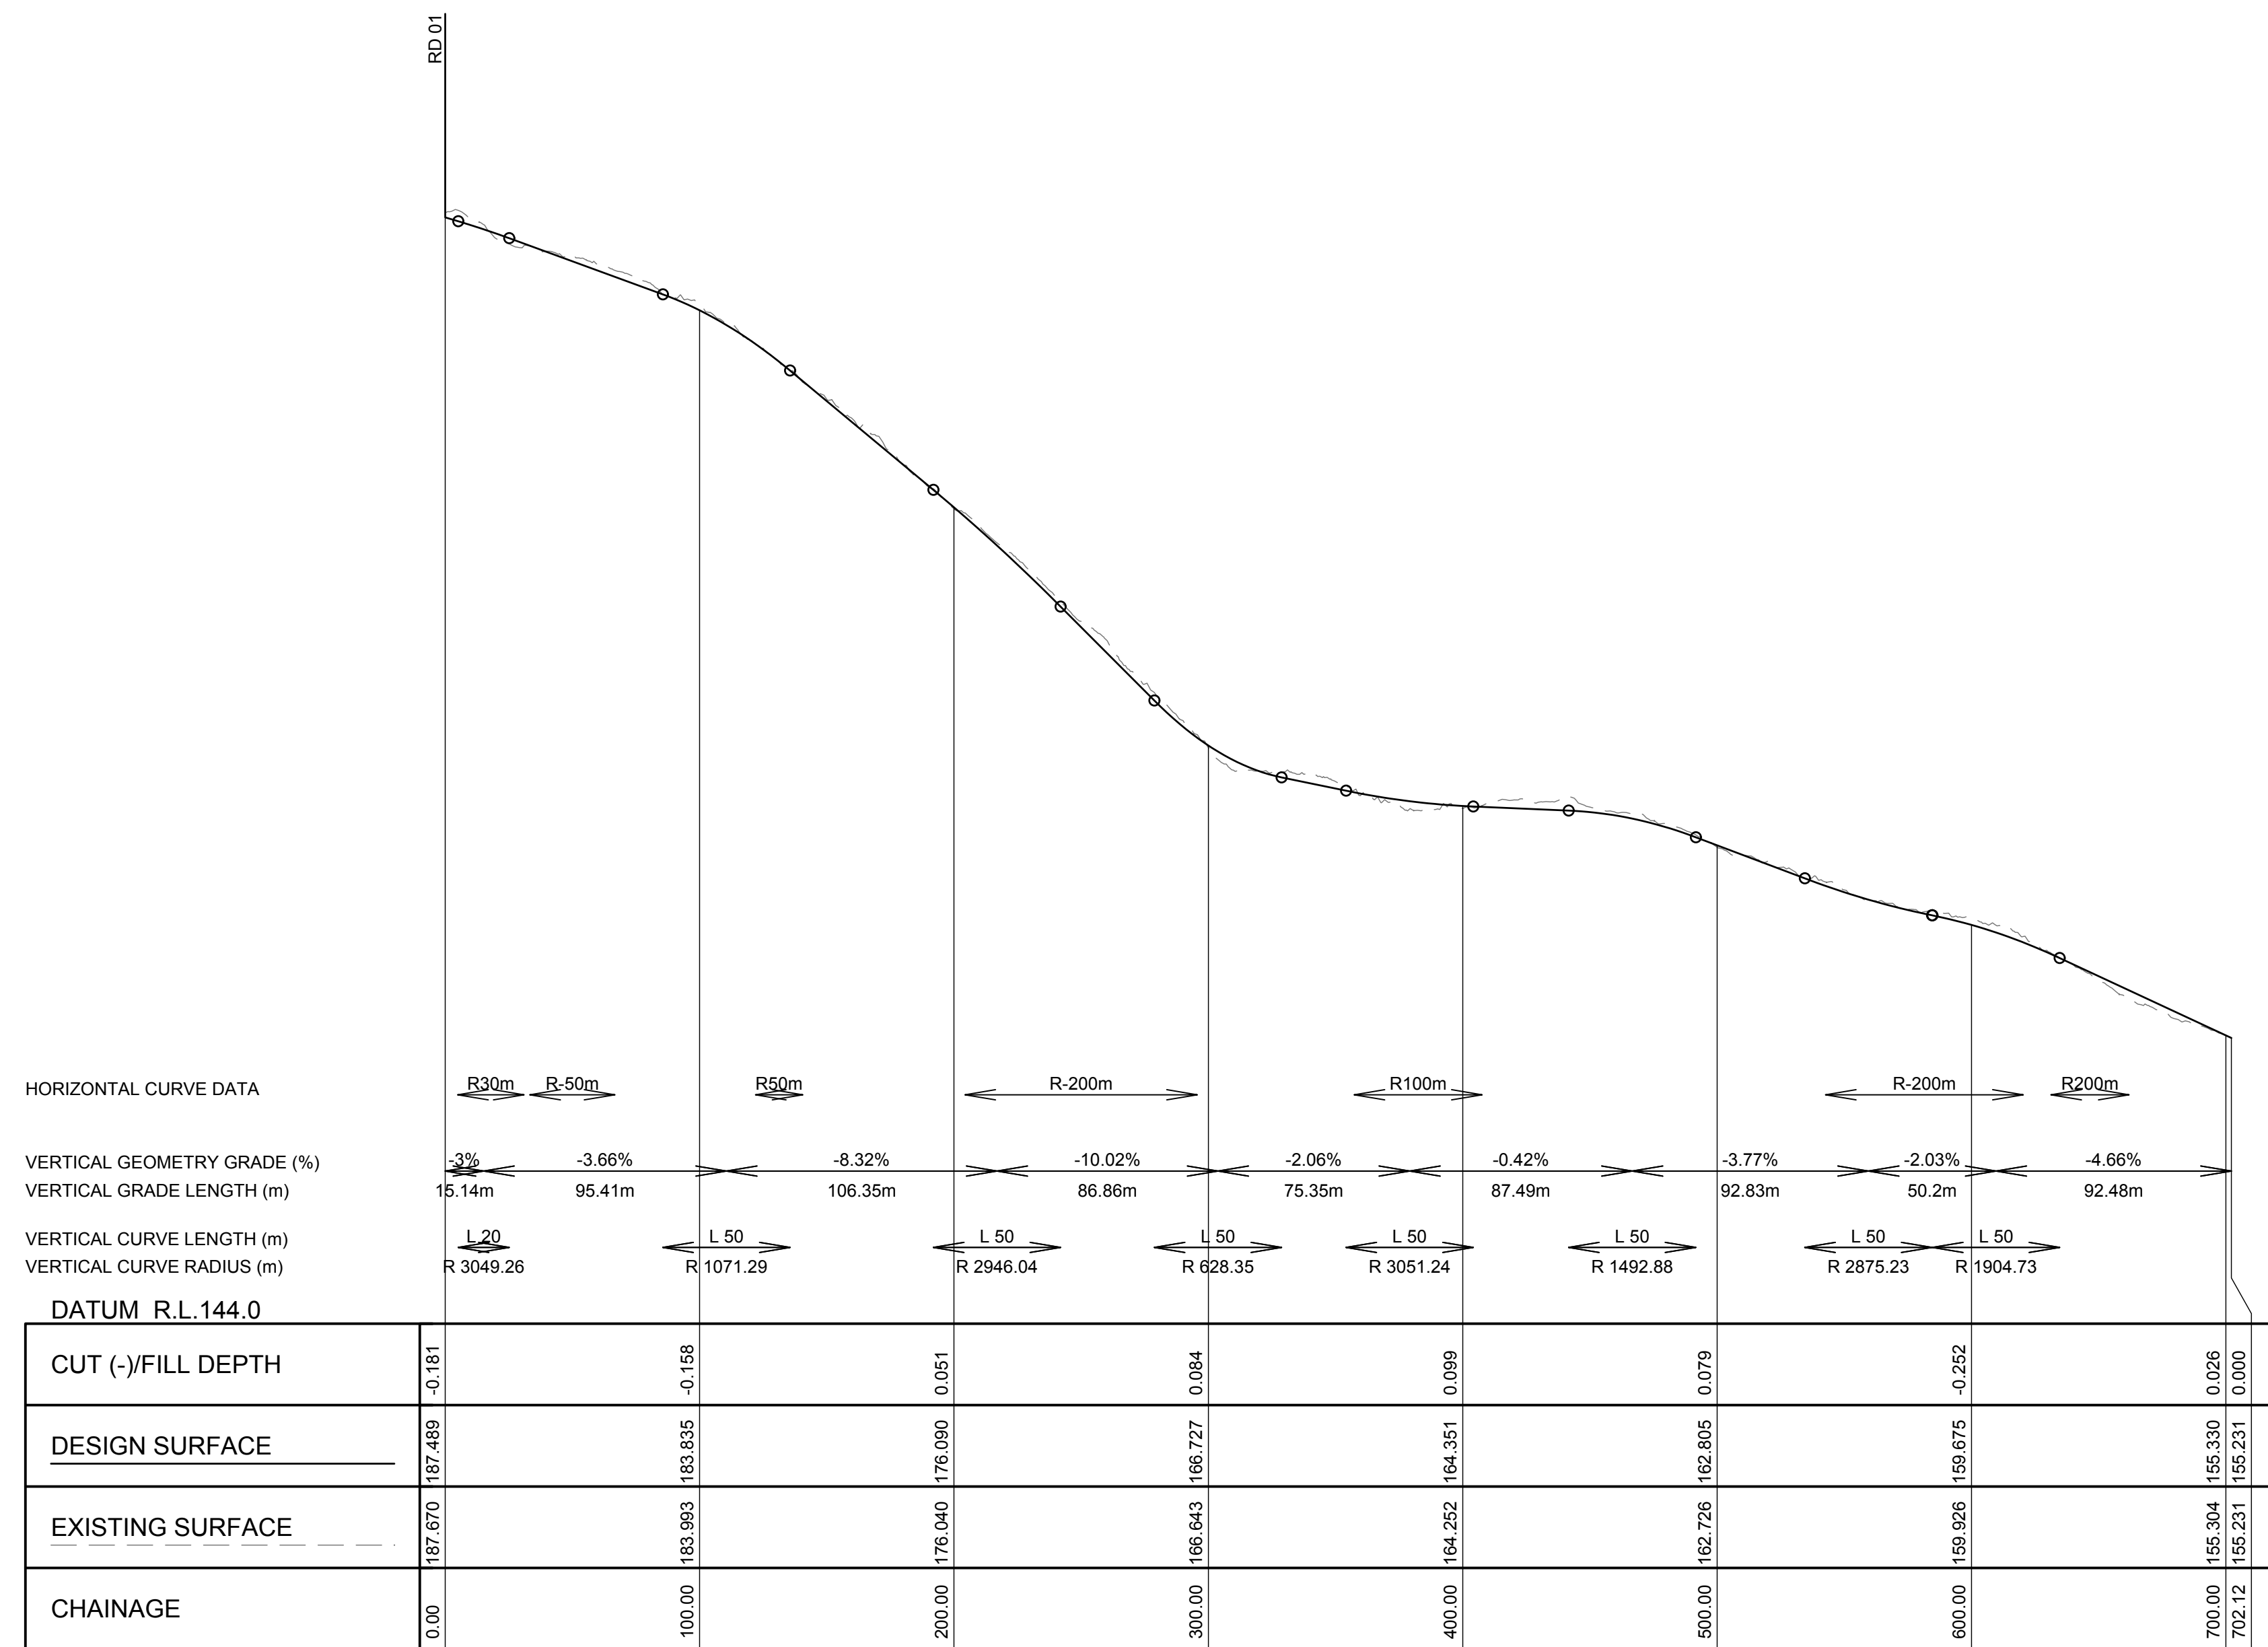


RD 07 LONGITUDINAL SECTION

NOT FOR CONSTRUCTION

REV	DESCRIPTION	DATE	DRAWN	DESIGN	CHECK	APPROVED	SCALES:  0 20 40 80 120 Full Size 1:2,000 ; Half Size 1:4,000 Scale (m)  0 2 4 8 12 Full Size 1:200 ; Half Size 1:400 Scale (m) DO NOT SCALE FROM DRAWING Copyright in the drawings, information and data recorded in this document ("the information") is the property of Planit Consulting. This document and the information are solely for the use of the authorised recipient and this document may not be used, copied or reproduced in whole or part for any purpose other than that for which it was supplied by Planit Consulting. Planit Consulting makes no representation, undertakes no duty and accepts no responsibility to any third party who may use or rely upon this document or the information.	DRAWN BY: DESIGN BY: APPROVED BY: DATE: THIS DRAWING MUST NOT BE USED FOR CONSTRUCTION UNLESS SIGNED AS APPROVED	PLANIT CONSULTING LEVEL 2, 11-13 PEARL STREET PO BOX 1623 KINGSCLIFF NSW 2487  TELEPHONE: 02 6674 5001 ABN: 20 099 261 711 EMAIL: administration@planitconsulting.com.au	CLIENT: NCV ENTERPRISES PTY LTD PROJECT: NIGHTCAP VILLAGE DRAWING TITLE: ROAD 07 LONGITUDINAL SECTION	LOCAL GOVERNMENT AUTHORITY: TWEED SHIRE COUNCIL	ORIGINAL SIZE: A1	PLANIT JOB No.: J6100	DRAWING No.: 0352	REV: C
-----	-------------	------	-------	--------	-------	----------	--	---	---	--	--	--	--	--	-----------------------------

100mm AT ORIGINAL SIZE

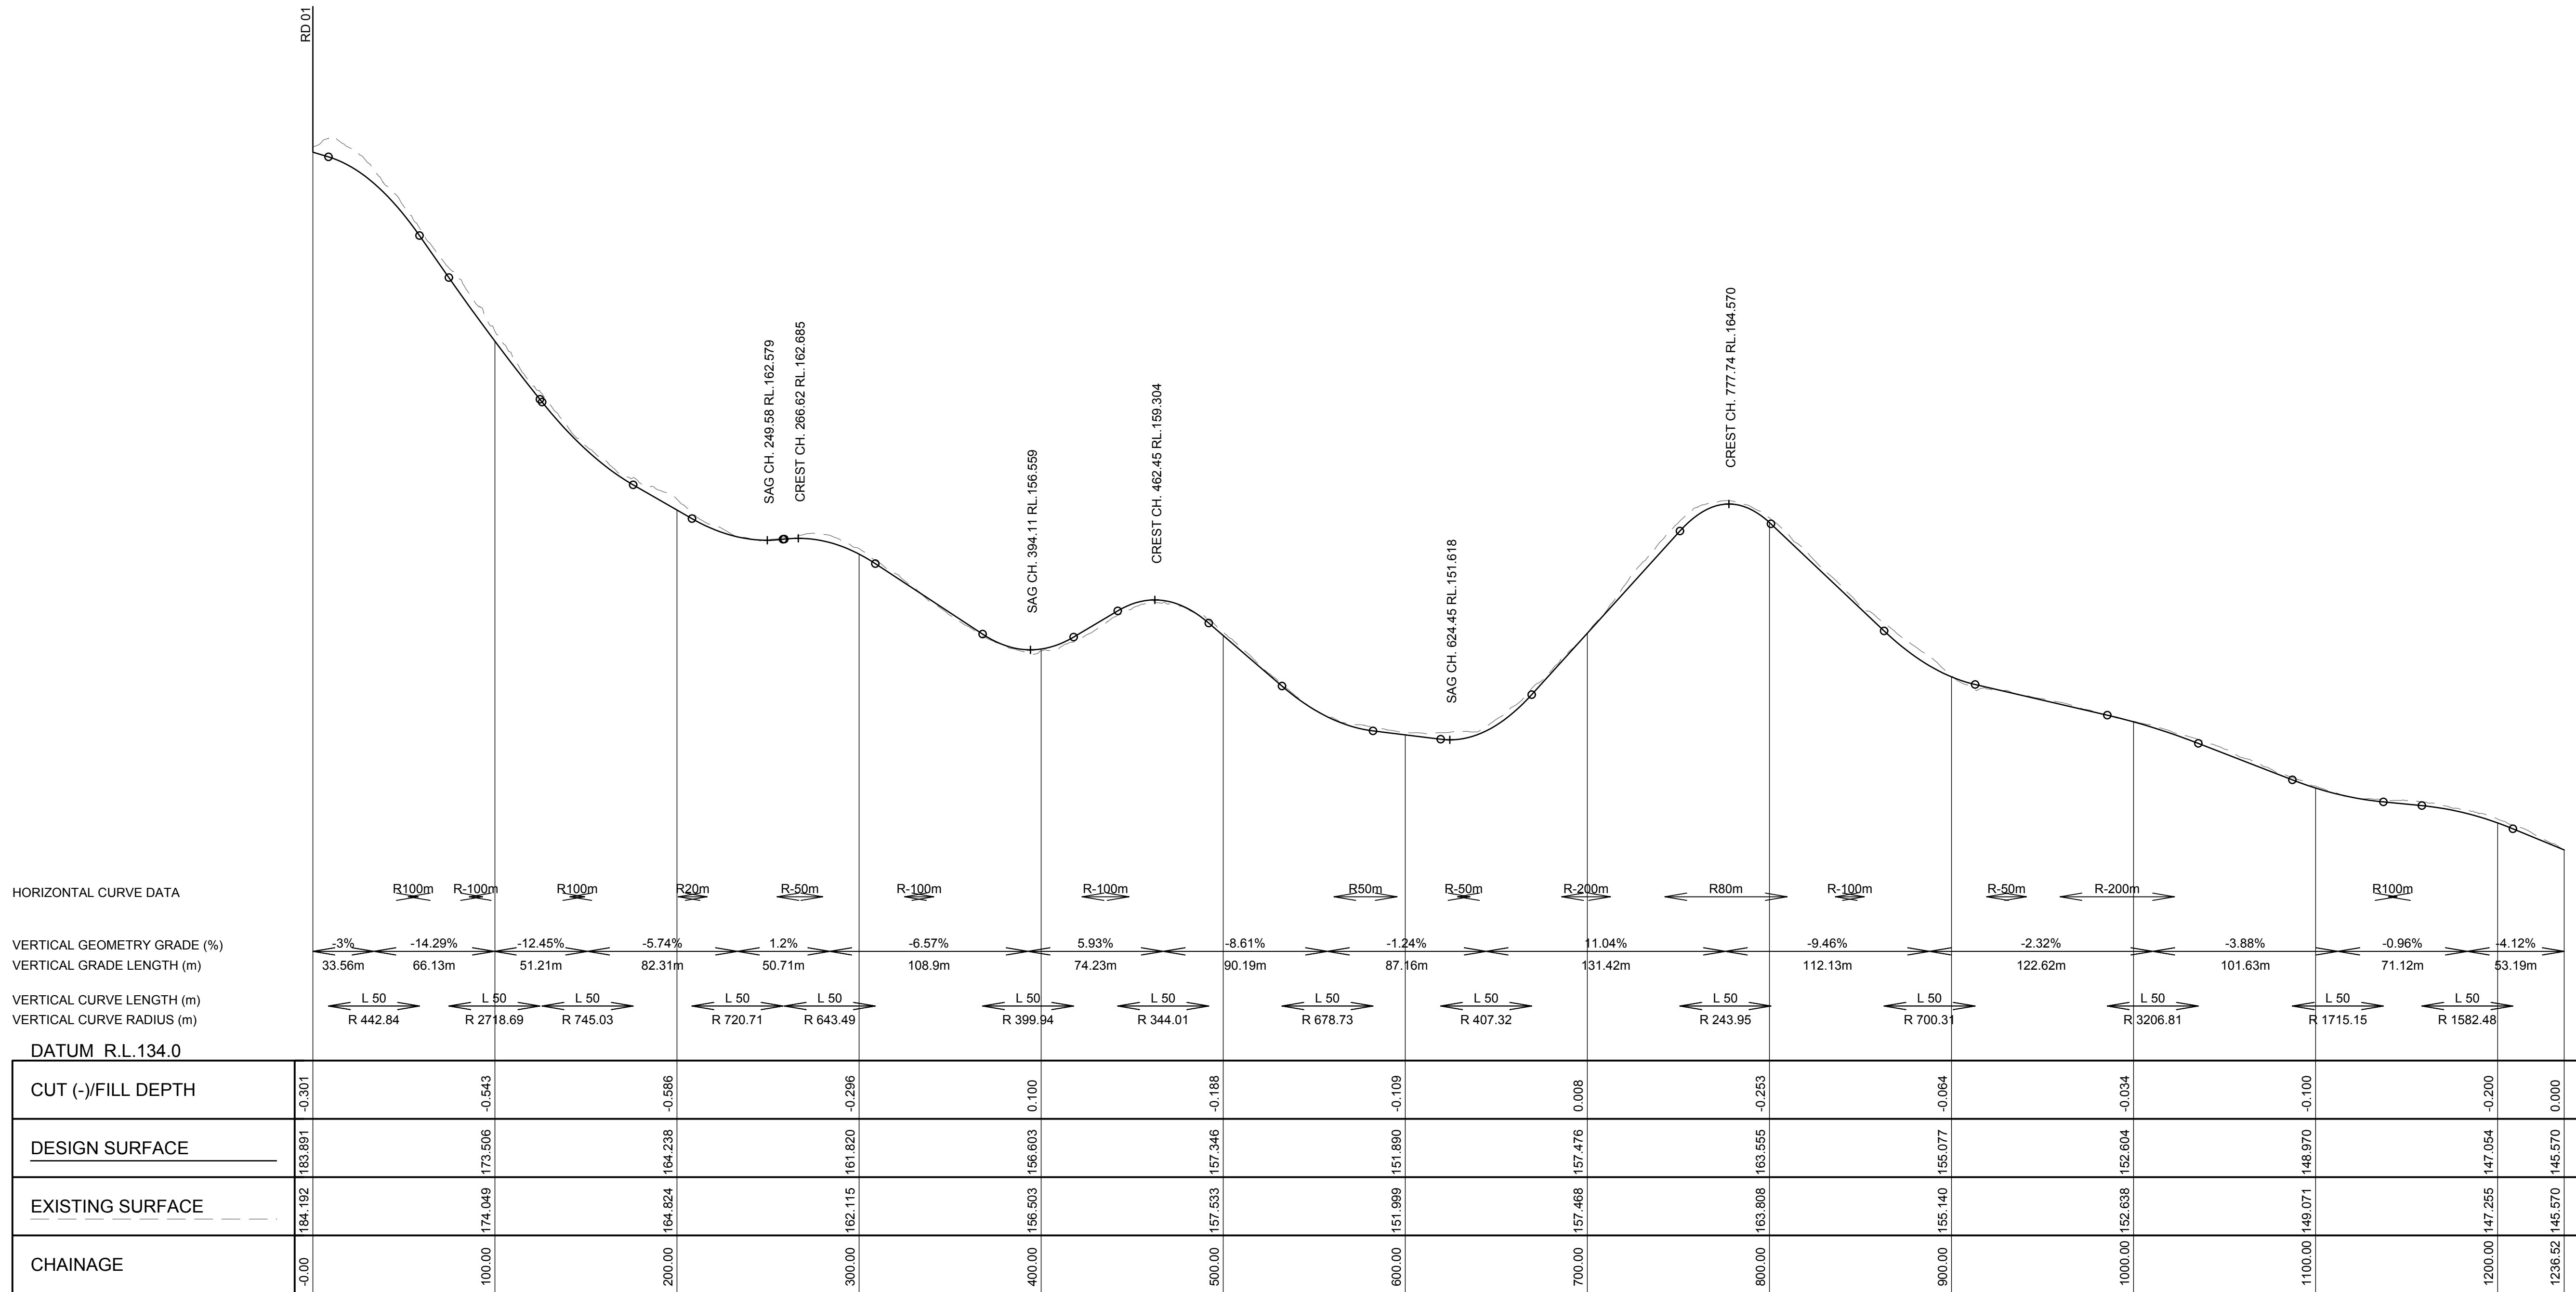

SCALE HZ 1:2000, VT 1:200

RD 08 LONGITUDINAL SECTION

NOT FOR CONSTRUCTION

REV	DESCRIPTION	DATE	DRAWN	DESIGN	CHECK	APPROVED	SCALES:	Copyright in the drawings, information and data recorded in this document ("the information") is the property of Planit Consulting. This document and the information are solely for the use of the authorised recipient and this document may not be used. Copied or reproduced in whole or part for any purpose other than that for which it was supplied by Planit Consulting. Planit Consulting makes no representation, undertakes no duty and accepts no responsibility to any third party who may use or rely upon this document or the information.	DRAWN BY:	DESIGN BY:	APPROVED BY:	DATE:	THIS DRAWING MUST NOT BE USED FOR CONSTRUCTION UNLESS SIGNED AS APPROVED	PLANIT CONSULTING	CLIENT:	PROJECT:	DRAWING TITLE:	ORIGINAL SIZE:	PLANIT JOB No.:	DRAWING No.:	REV:	
A	PRELIMINARY ISSUE	06/05/19	BT	BT	RB	BG	0 20 40 80 120 Full Size 1:2,000 ; Half Size 1:4,000 Scale (m)								LEVEL 2, 11-13 PEARL STREET PO BOX 1623 KINGSCLIFF NSW 2487	NCV ENTERPRISES PTY LTD	NIGHTCAP VILLAGE	ROAD 08 LONGITUDINAL SECTION	A1	J6100	0353	C
B	FOR APPROVAL	10/02/20	BT	BT	AW	AW	0 2 4 8 12 Full Size 1:200 ; Half Size 1:400 Scale (m)								TELEPHONE: 02 6674 5001 ABN: 20 099 261 711 EMAIL: administration@plantitconsulting.com.au		LOCAL GOVERNMENT AUTHORITY: TWEED SHIRE COUNCIL					
C	FOR APPROVAL	10/12/20	BT	BT	AW	AW																
							DO NOT SCALE FROM DRAWING															

100mm AT ORIGINAL SIZE

HORIZONTAL CURVE DATA

VERTICAL GEOMETRY GRADE (%)
VERTICAL GRADE LENGTH (m)
VERTICAL CURVE LENGTH (m)
VERTICAL CURVE RADIUS (m)

DATUM R.L.169.0

CUT (-)/FILL DEPTH	0.255		-0.258	-0.067	-0.233	-0.044
DESIGN SURFACE	182.850	184.099	185.032	182.394	181.094	
EXISTING SURFACE	182.595	184.356	185.089	182.626	181.138	181.136
CHAINAGE	0.00	100.00	200.00	300.00	386.84	387.03


SCALE HZ 1:2000,VT 1:200

RD 09 LONGITUDINAL SECTION

NOT FOR CONSTRUCTION

REV	DESCRIPTION	DATE	DRAWN	DESIGN	CHECK	APPROVED	SCALES:	Copyright in the drawings, information and data recorded in this document ("the information") is the property of Plantit Consulting. This document and the information are solely for the use of the authorised recipient and this document may not be used, Copied or reproduced in whole or part for any purpose other than that for which it was supplied by Plantit Consulting. Plantit Consulting makes no representation, undertakes no duty and accepts no responsibility to any third party who may use or rely upon this document or the information.	DRAWN BY:	DESIGN BY:	APPROVED BY:	DATE:	THIS DRAWING MUST NOT BE USED FOR CONSTRUCTION UNLESS SIGNED AS APPROVED	PLANIT CONSULTING LEVEL 2, 11-13 PEARL STREET PO BOX 1623 KINGSCLIFF NSW 2487 TELEPHONE: 02 6674 5001 ABN: 20 099 261 711 EMAIL: administration@plantitconsulting.com.au	CLIENT: NCV ENTERPRISES PTY LTD	PROJECT: NIGHTCAP VILLAGE DRAWING TITLE: ROAD 09 LONGITUDINAL SECTION	ORIGINAL SIZE: A1	PLANIT JOB No.: J6100	DRAWING No.: 0354	REV: C
A	PRELIMINARY ISSUE	06/05/19	BT	BT	RB	BG	0 20 40 80 120 Full Size 1:2,000 ; Half Size 1:4,000 Scale (m)													
B	FOR APPROVAL	10/02/20	BT	BT	AW	AW	0 2 4 8 12 Full Size 1:200 ; Half Size 1:400 Scale (m)													
C	FOR APPROVAL	10/12/20	BT	BT	AW	AW	DO NOT SCALE FROM DRAWING													

100mm AT ORIGINAL SIZE

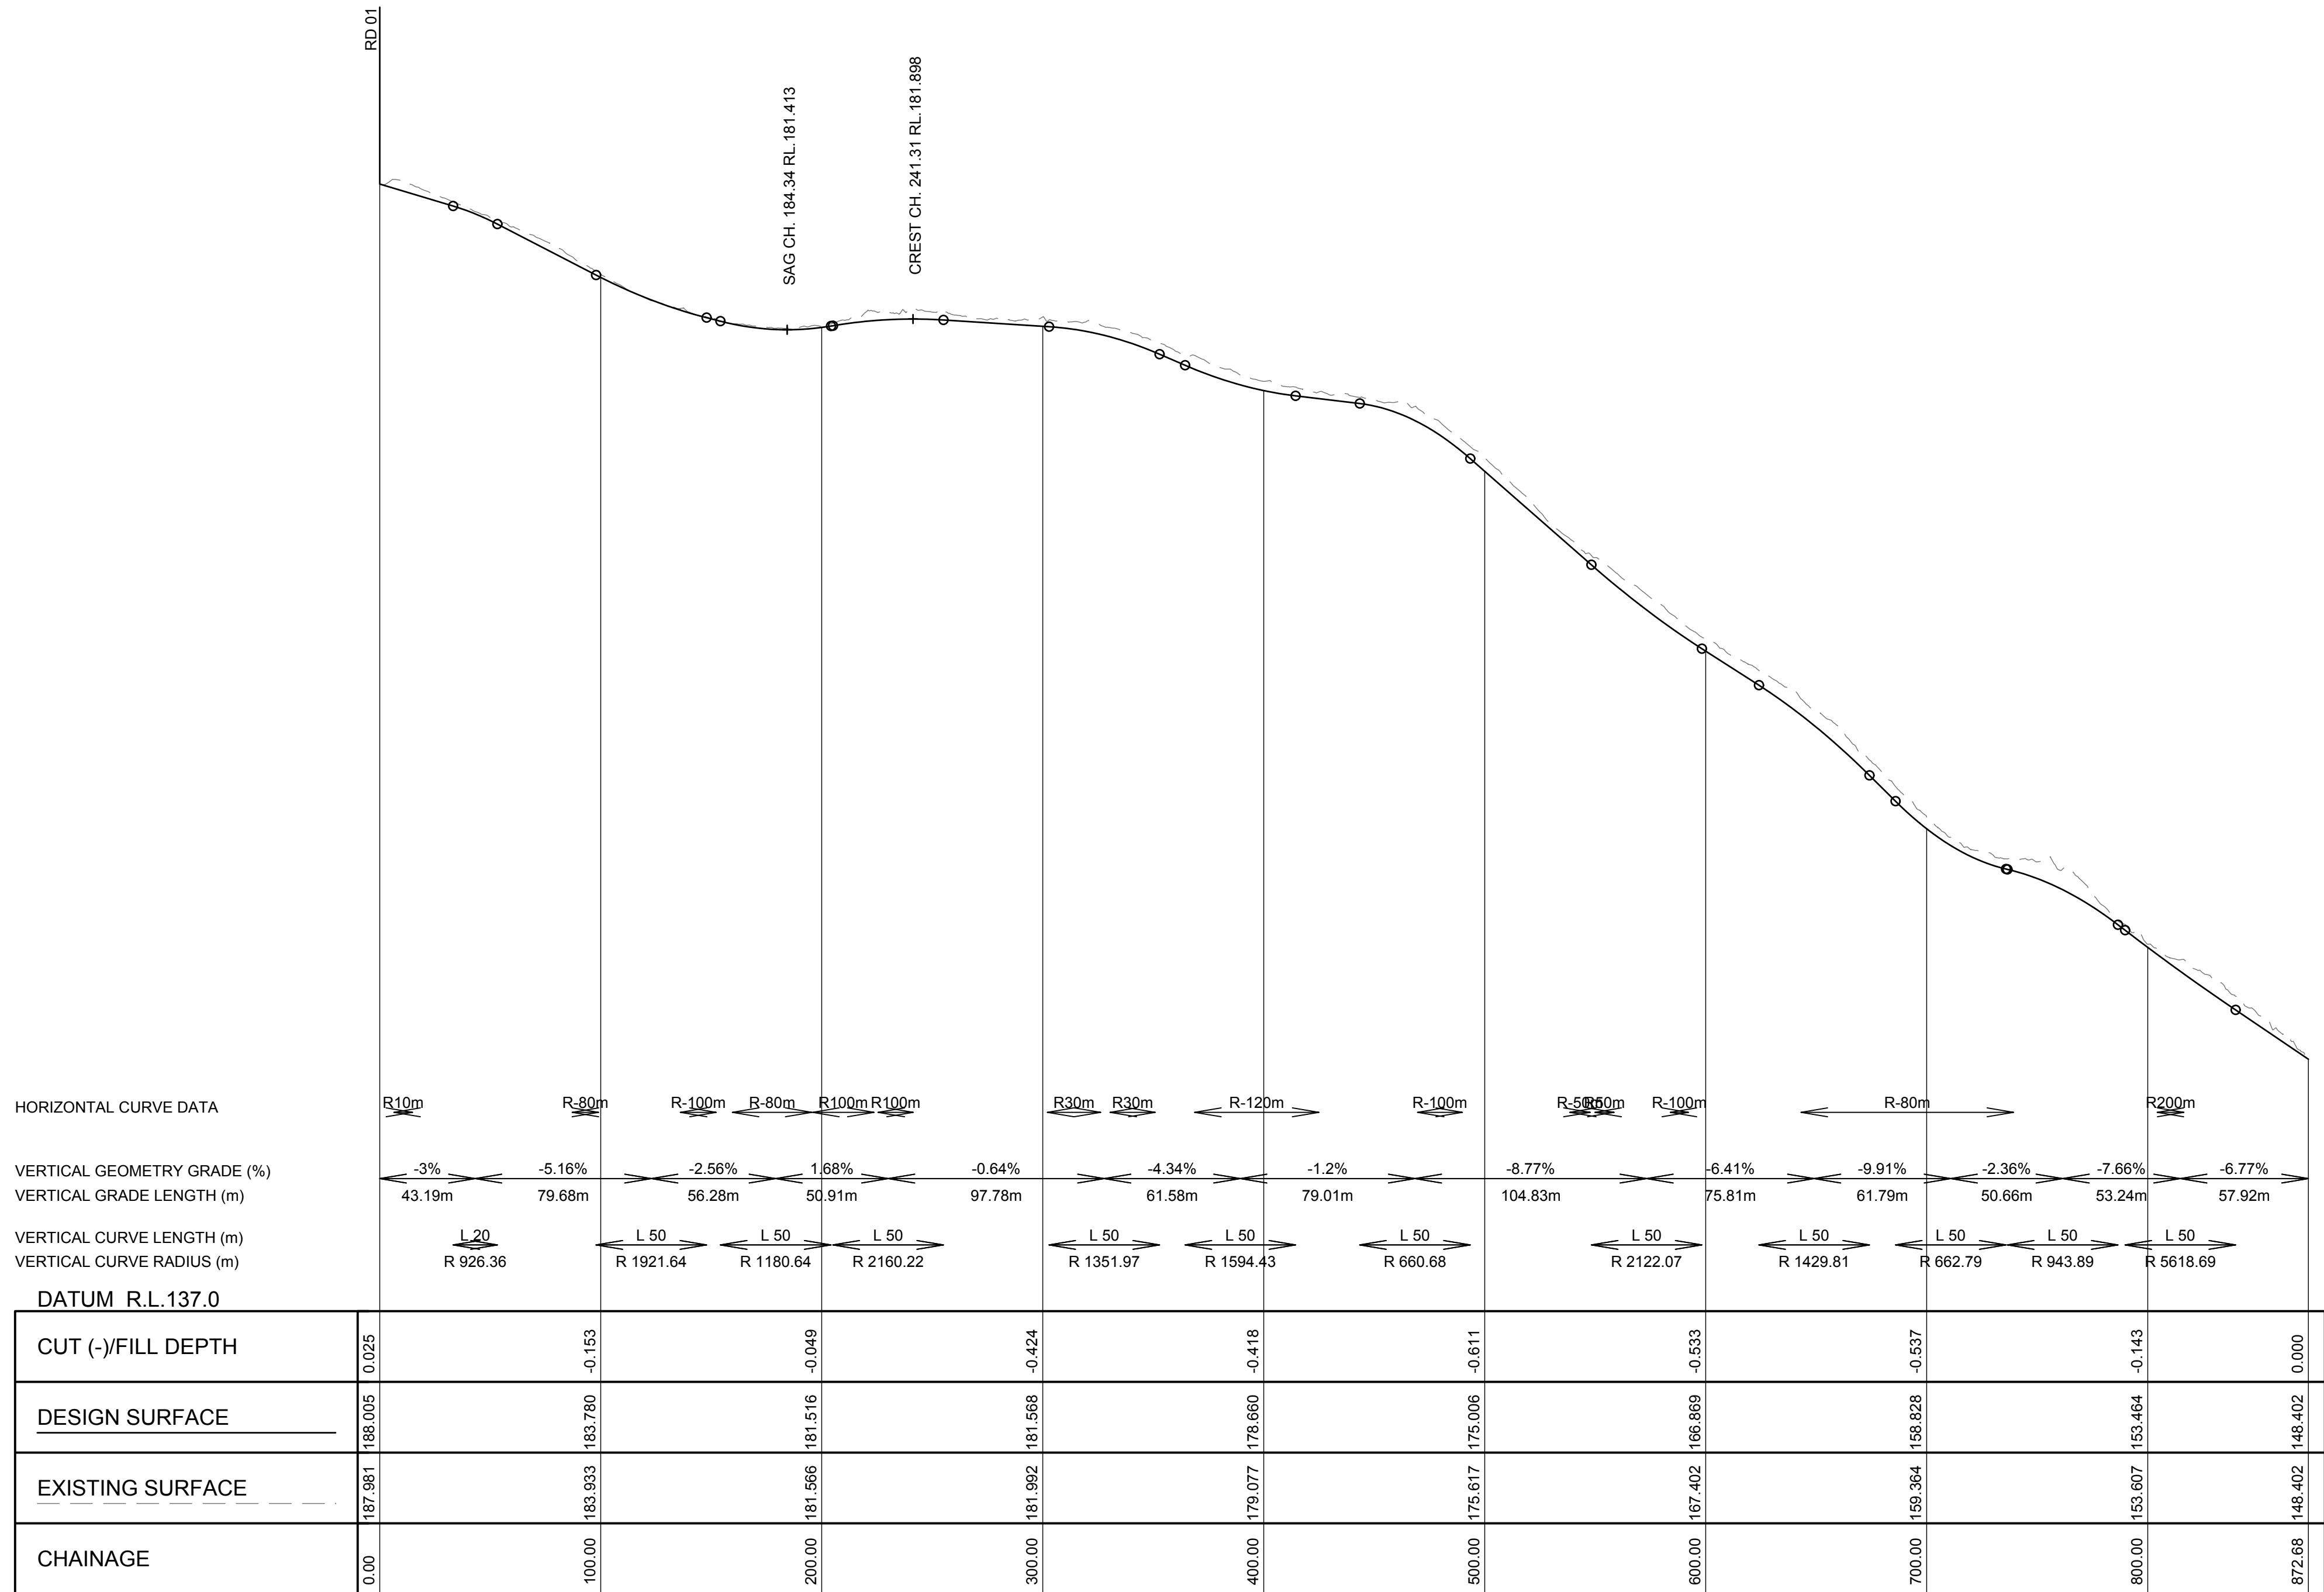


SCALE HZ 1:2000, VT 1:200

RD 10 LONGITUDINAL SECTION

NOT FOR CONSTRUCTION


REV	DESCRIPTION	DATE	DRAWN	DESIGN	CHECK	APPROVED	SCALES:	Copyright in the drawings, information and data recorded in this document ("the information") is the property of Plant Consulting. This document and the information are solely for the use of the authorised recipient and this document may not be used, Copied or reproduced in whole or part for any purpose other than that for which it was supplied by Plant Consulting. Plant Consulting makes no representation, undertakes no duty and accepts no responsibility to any third party who may use or rely upon this document or the information.	DRAWN BY:	DESIGN BY:	APPROVED BY:	DATE:	THIS DRAWING MUST NOT BE USED FOR CONSTRUCTION UNLESS SIGNED AS APPROVED	PLANIT CONSULTING LEVEL 2, 11-13 PEARL STREET PO BOX 1623 KINGSCLIFF NSW 2487 TELEPHONE: 02 6674 5001 ABN: 20 099 261 711 EMAIL: administration@plantconsulting.com.au	CLIENT: NCV ENTERPRISES PTY LTD	PROJECT: NIGHTCAP VILLAGE DRAWING TITLE: ROAD 10 LONGITUDINAL SECTION	
A	PRELIMINARY ISSUE	06/05/19	BT	BT	RB	BG	0 20 40 80 120 Full Size 1:2,000 ; Half Size 1:4,000 Scale (m)										
B	FOR APPROVAL	10/02/20	BT	BT	AW	AW	0 2 4 8 12 Full Size 1:200 ; Half Size 1:400 Scale (m)										
C	FOR APPROVAL	10/12/20	BT	BT	AW	AW	DO NOT SCALE FROM DRAWING										

100mm AT ORIGINAL SIZE

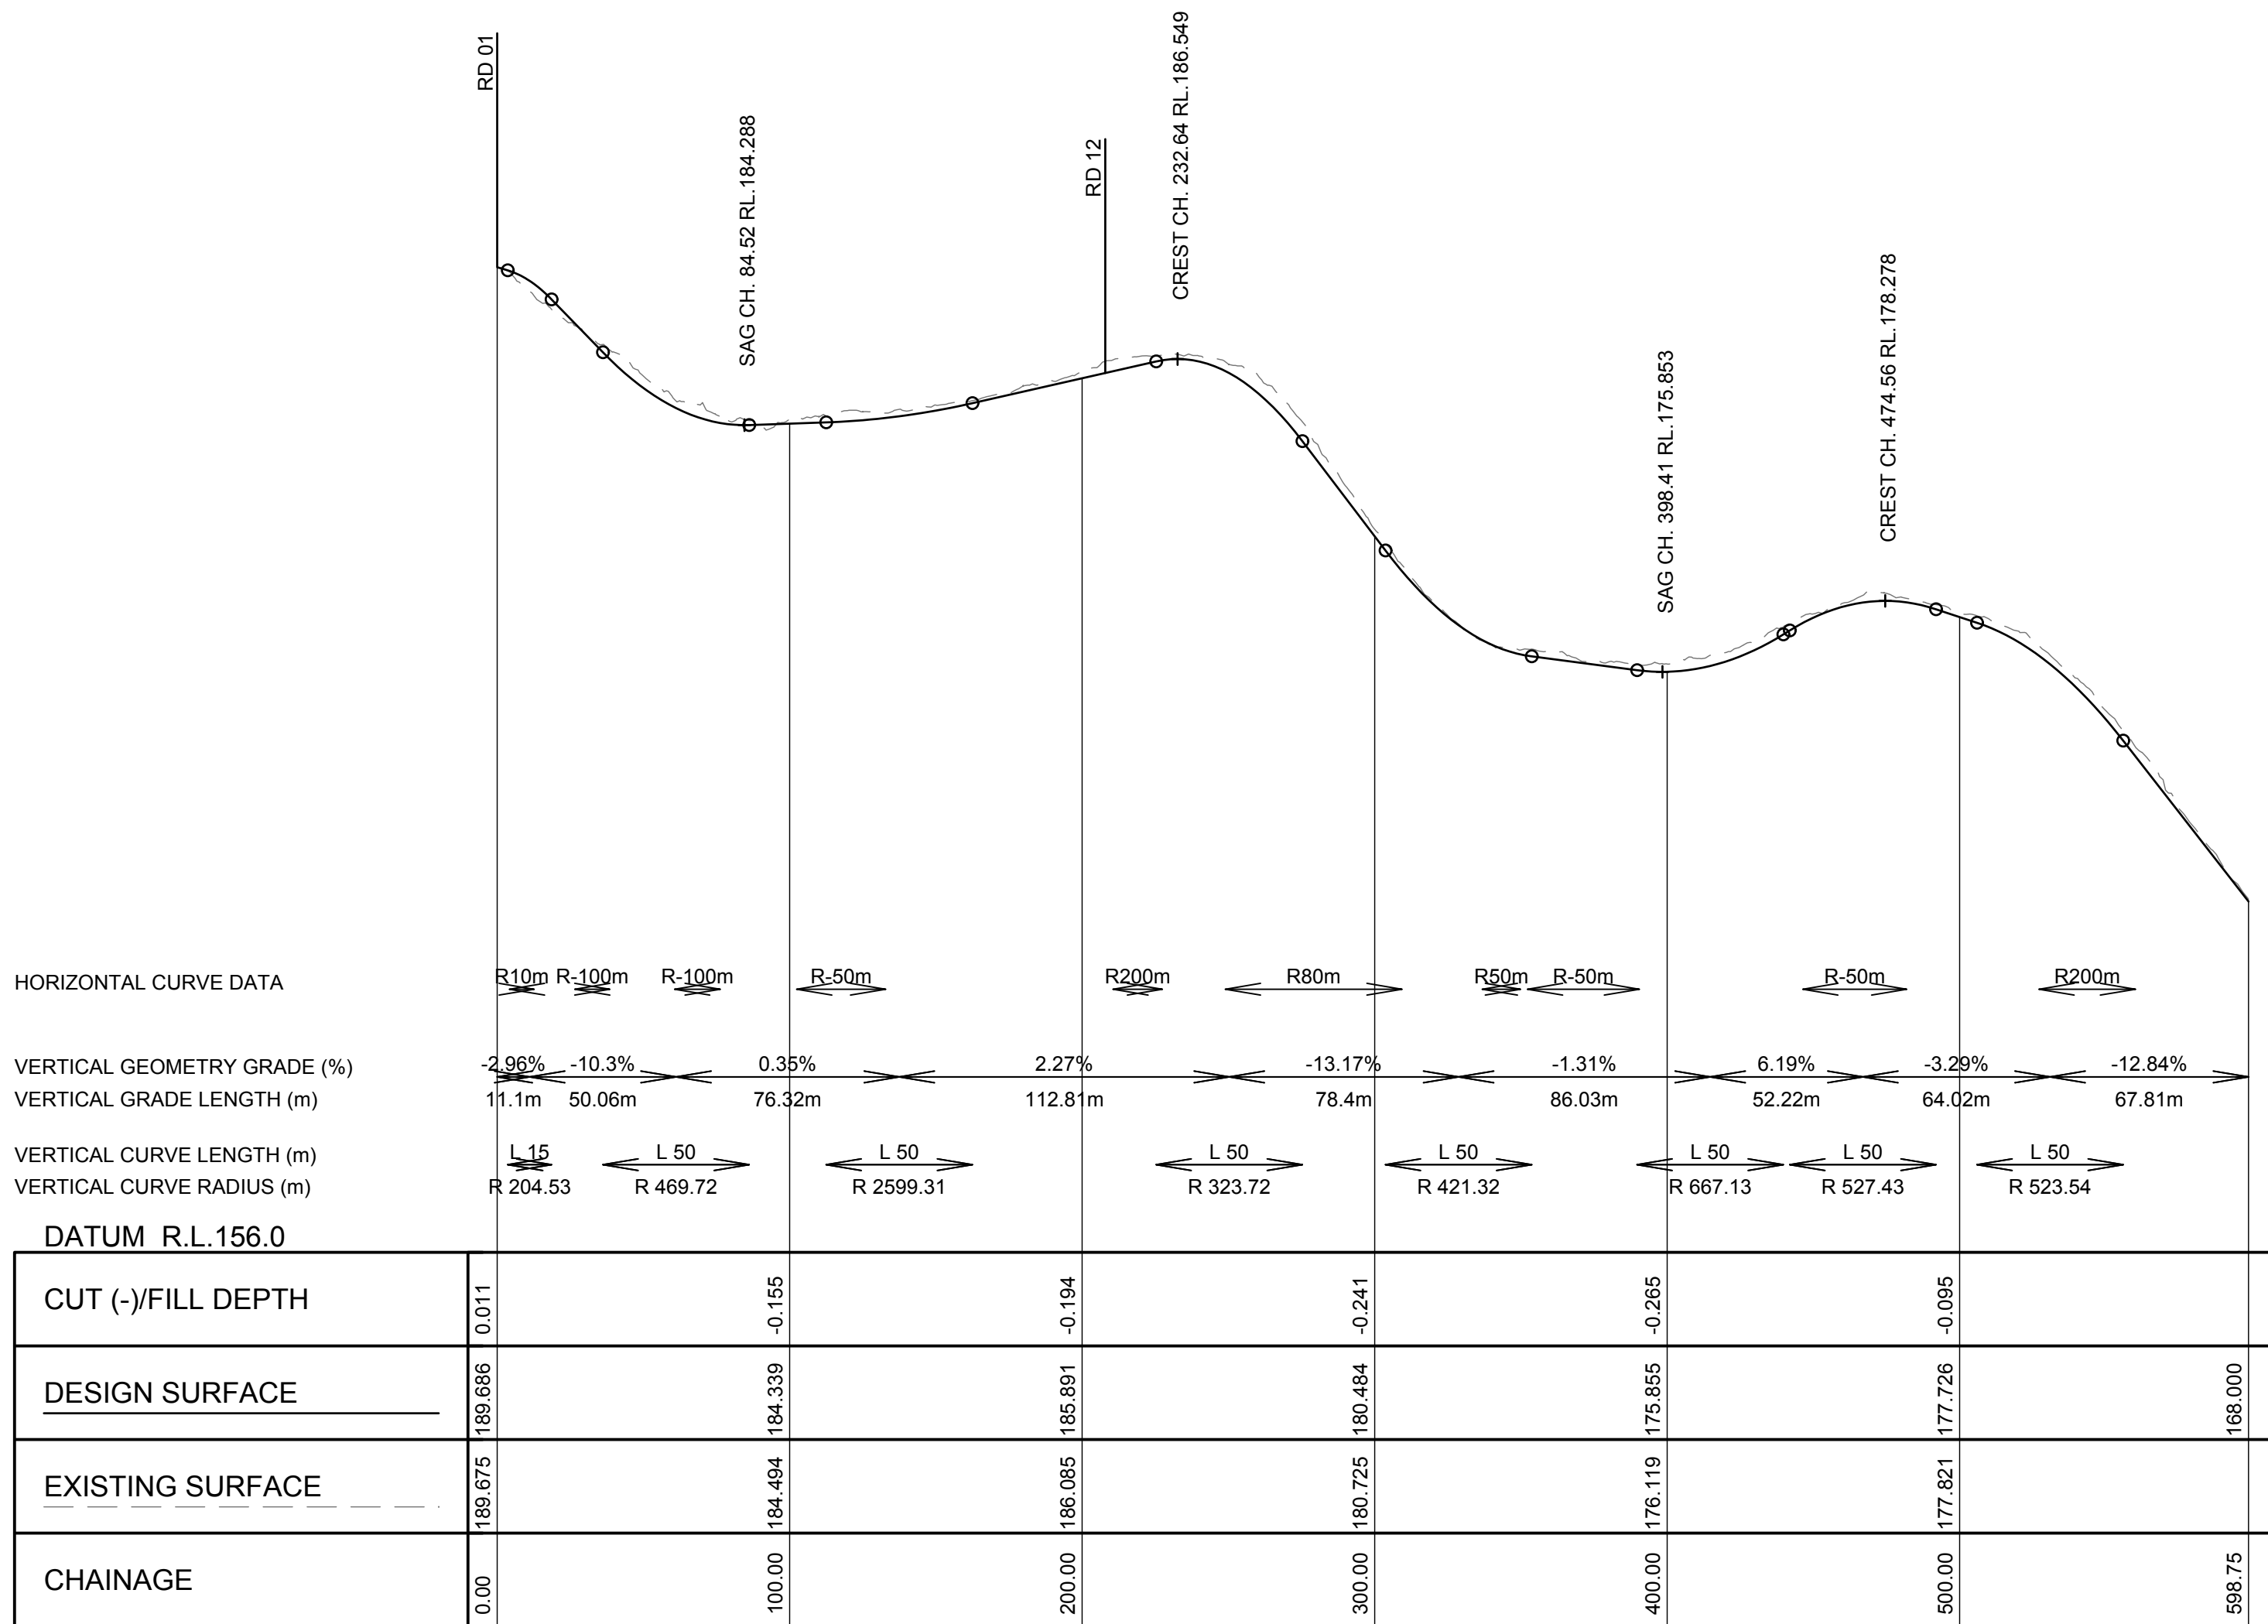

SCALE HZ 1:2000, VT 1:200

RD 11 LONGITUDINAL SECTION

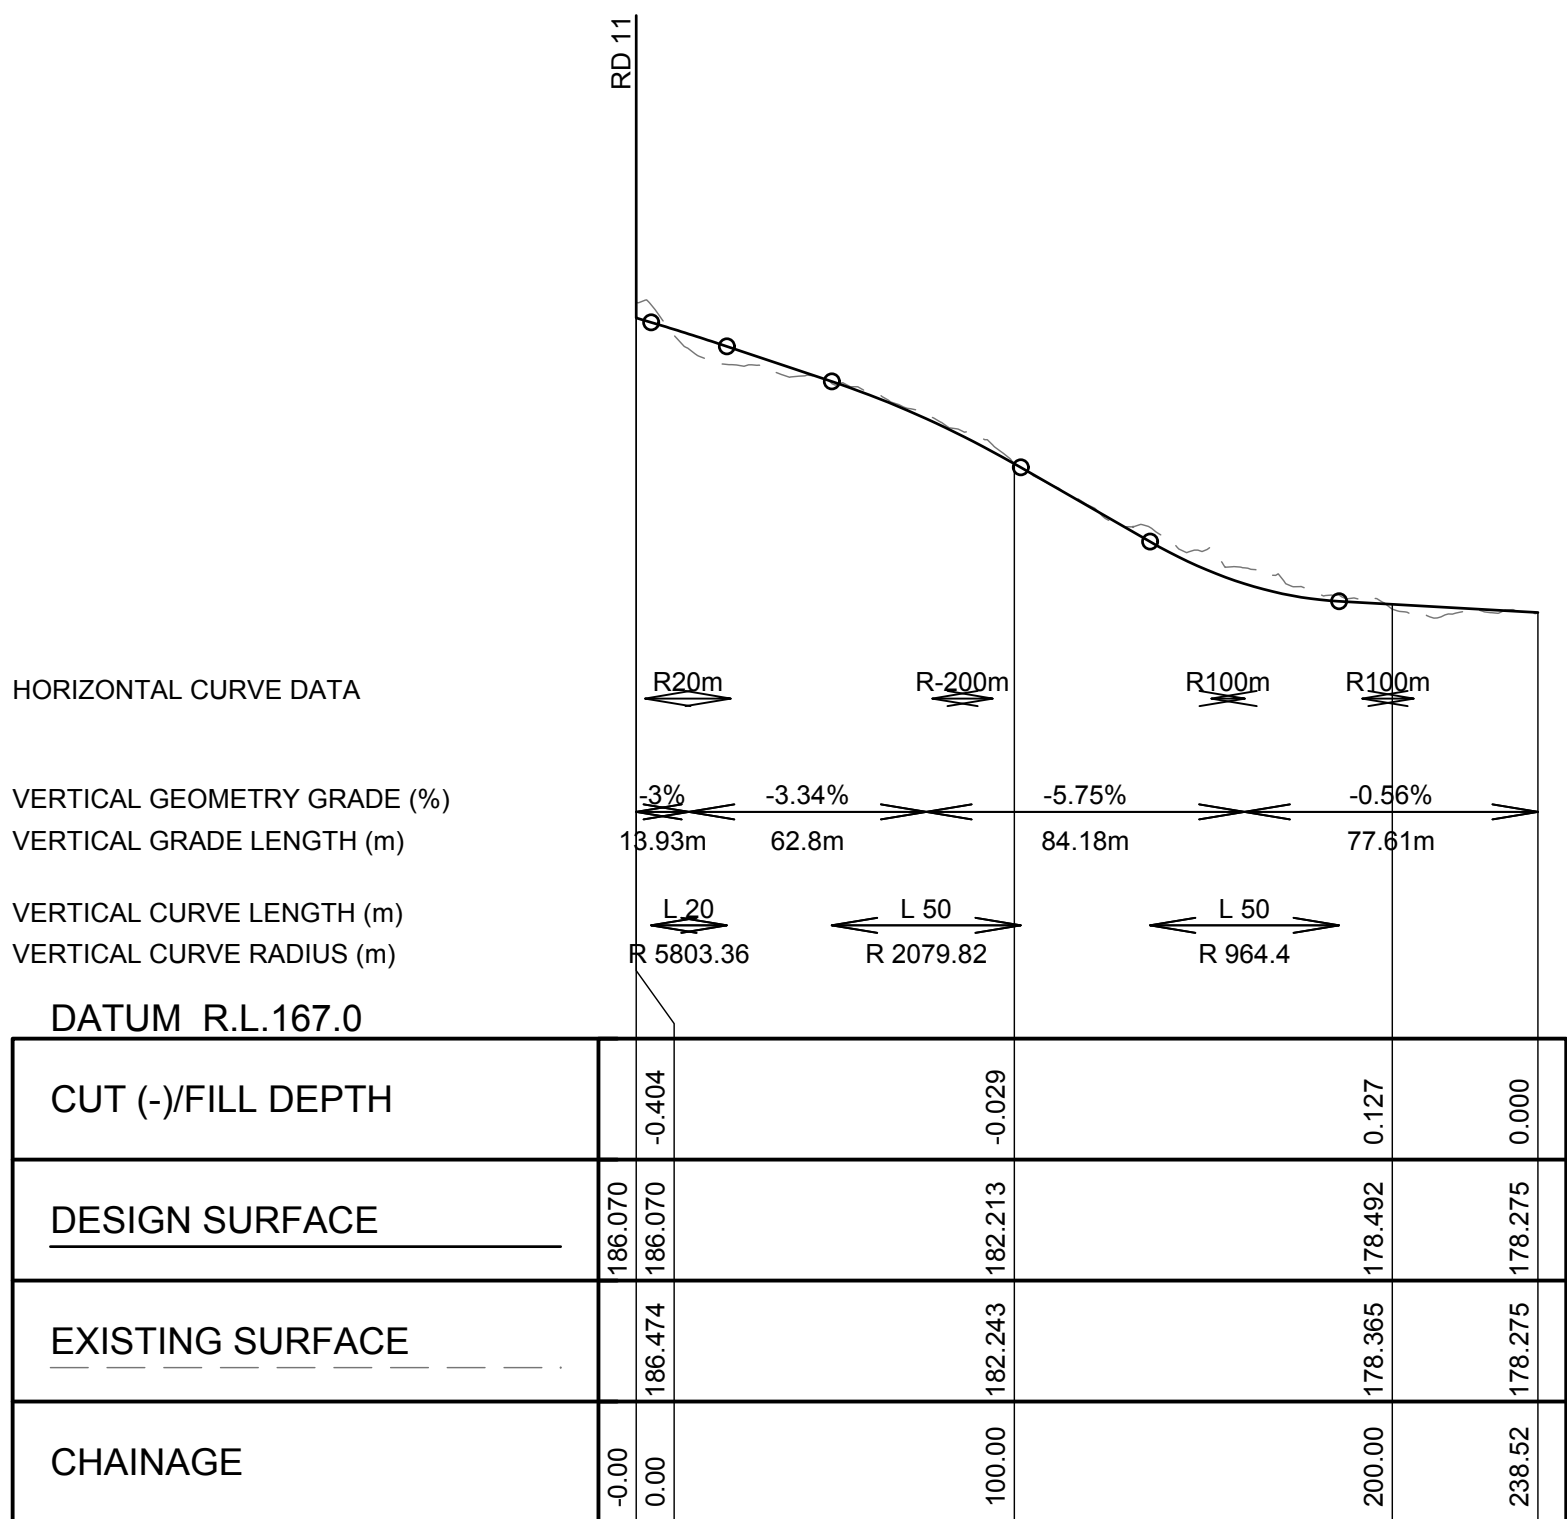


SCALE HZ 1:2000, VT 1:200

RD 12 LONGITUDINAL SECTION


NOT FOR CONSTRUCTION

REV	DESCRIPTION	DATE	DRAWN	DESIGN	CHECK	APPROVED	SCALES:		Copyright in the drawings, information and data recorded in this document ("the information") is the property of Plant Consulting. This document and the information are solely for the use of the authorised recipient and this document may not be used. Copied or reproduced in whole or part for any purpose other than that for which it was supplied by Plant Consulting. Plant Consulting makes no representation, undertakes no duty and accepts no responsibility to any third party who may use or rely upon this document or the information.	DRAWN BY:	DESIGN BY:	APPROVED BY:	PLANIT CONSULTING LEVEL 2, 11-13 PEARL STREET PO BOX 1623 KINGSCLIFF NSW 2487  TELEPHONE: 02 6674 5001 ABN: 20 099 261 711 EMAIL: administration@plantconsulting.com.au	CLIENT:	PROJECT:			DRAWING TITLE:		
A	PRELIMINARY ISSUE	06/05/19	BT	BT	RB	BG	0 20 40 80 120 Full Size 1:2,000 ; Half Size 1:4,000 Scale (m)								NCV ENTERPRISES PTY LTD	NIGHTCAP VILLAGE			ROADS 11 & 12 LONGITUDINAL SECTIONS	
B	FOR APPROVAL	10/02/20	BT	BT	AW	AW	0 2 4 8 12 Full Size 1:200 ; Half Size 1:400 Scale (m)													
C	FOR APPROVAL	10/12/20	BT	BT	AW	AW														
							DO NOT SCALE FROM DRAWING													
</																				

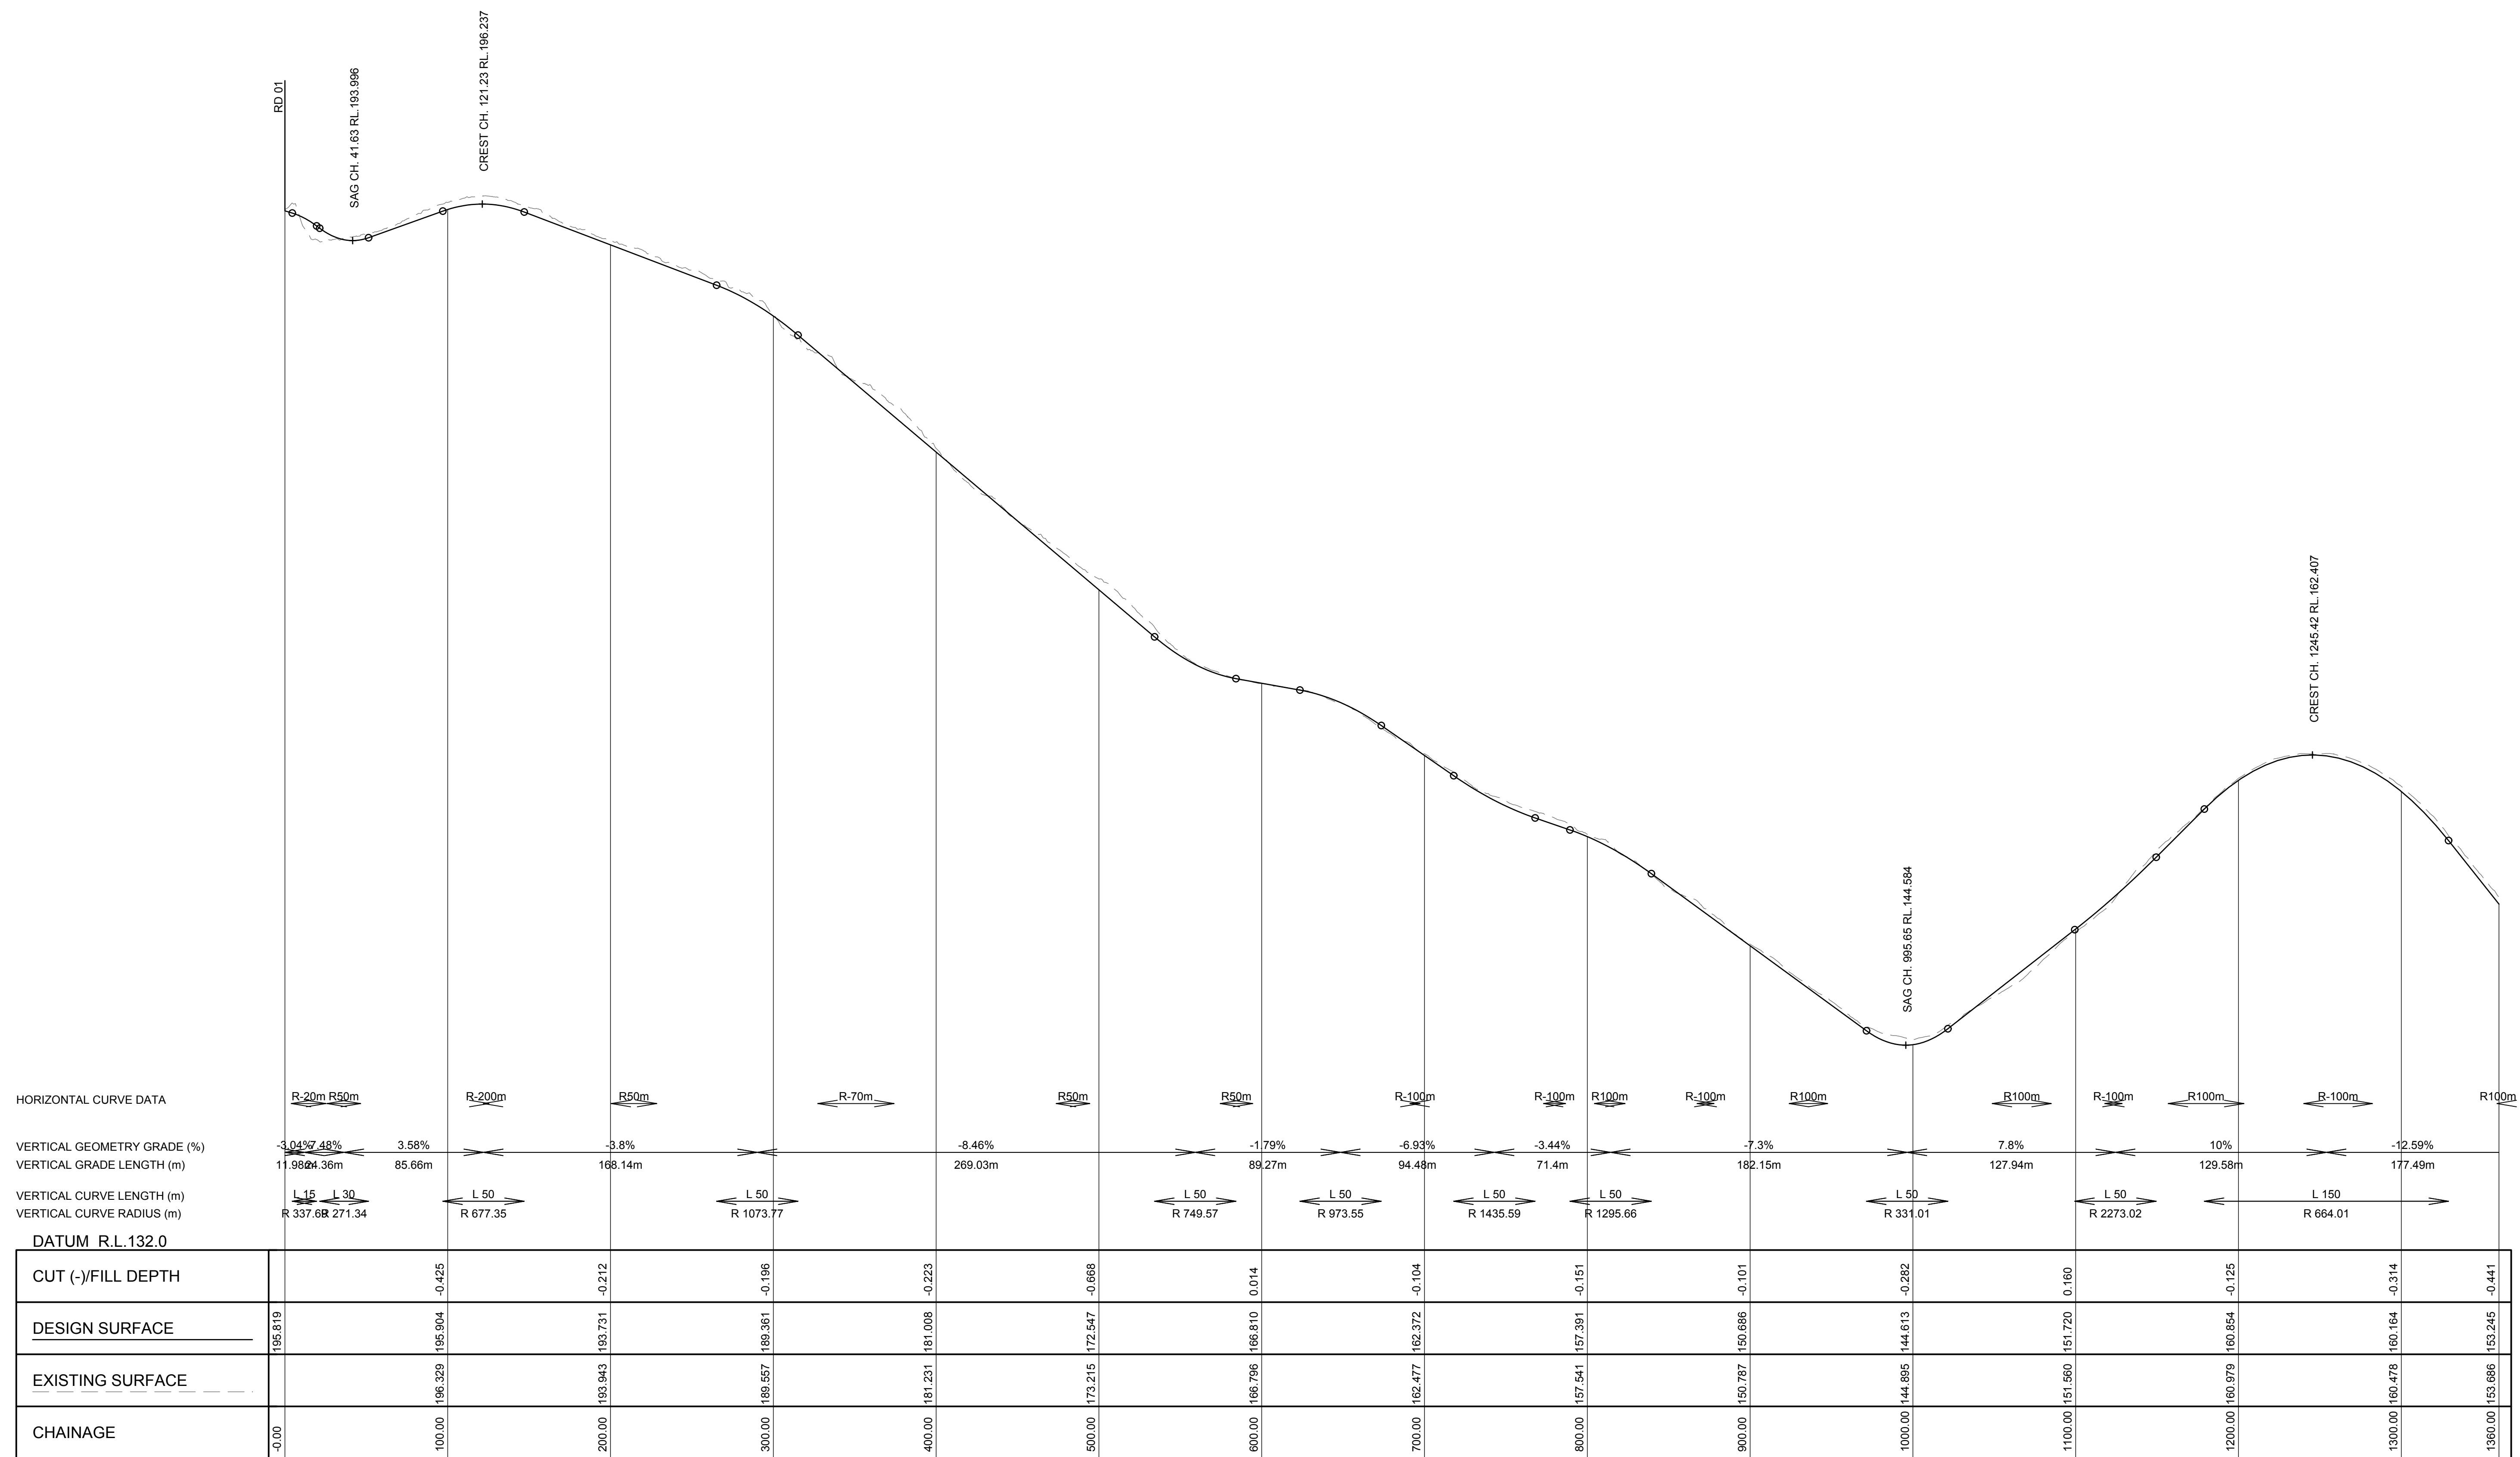

RD 13 LONGITUDINAL SECTION

NOT FOR CONSTRUCTION

 REV	DESCRIPTION	DATE	DRAWN	DESIGN	CHECK	APPROVED	SCALES:  0 20 40 80 120 Full Size 1:2,000 ; Half Size 1:4,000 Scale (m)  0 2 4 8 12 Full Size 1:200 ; Half Size 1:400 Scale (m) DO NOT SCALE FROM DRAWING	Copyright in the drawings, information and data recorded in this document ("the information") is the property of Planit Consulting. This document and the information are solely for the use of the authorised recipient and this document may not be used, Copied or reproduced in whole or part for any purpose other than that for which it was supplied by Planit Consulting. Planit Consulting makes no representation, undertakes no duty and accepts no responsibility to any third party who may use or rely upon this document or the information.	DRAWN BY: DESIGN BY: APPROVED BY: DATE: THIS DRAWING MUST NOT BE USED FOR CONSTRUCTION UNLESS SIGNED AS APPROVED	PLANIT CONSULTING LEVEL 2, 11-13 PEARL STREET PO BOX 1623 KINGSCLIFF NSW 2487  TELEPHONE: 02 6674 5001 ABN: 20 099 261 711 EMAIL: administration@planitconsulting.com.au	CLIENT: NCV ENTERPRISES PTY LTD PROJECT: NIGHTCAP VILLAGE DRAWING TITLE: ROADS 13 & 14 LONGITUDINAL SECTIONS SHEET 1 OF 2	LOCAL GOVERNMENT AUTHORITY: TWEED SHIRE COUNCIL	ORIGINAL SIZE: A1	PLANIT JOB No.: J6100	DRAWING No.: 0357	REV: C
-----	-------------	------	-------	--------	-------	----------	---	--	---	---	--	--	--	--	--	-----------------------------

100mm AT ORIGINAL SIZE

HORIZONTAL CURVE DATA

VERTICAL GEOMETRY GRADE (%)
VERTICAL GRADE LENGTH (m)
VERTICAL CURVE LENGTH (m)
VERTICAL CURVE RADIUS (m)

DATUM R.L.133.0

CUT (-)/FILL DEPTH	-0.441	-0.509	0.000
DESIGN SURFACE	153.245	148.210	144.246
EXISTING SURFACE	153.686	148.719	144.246
CHAINAGE	1360.00	1400.00	1431.49

SCALE HZ 1:2000, VT 1:200

RD 13 LONGITUDINAL SECTION

HORIZONTAL CURVE DATA

VERTICAL GEOMETRY GRADE (%)
VERTICAL GRADE LENGTH (m)
VERTICAL CURVE LENGTH (m)
VERTICAL CURVE RADIUS (m)

DATUM R.L.152.0

CUT (-)/FILL DEPTH	-0.065	-0.158	-0.431	-0.081	-0.401	-0.462	0.012	0.000
DESIGN SURFACE	193.271	193.271	187.454	182.643	176.731	171.467	164.710	163.784
EXISTING SURFACE	193.337	193.337	187.612	183.075	176.812	171.869	170.534	163.784
CHAINAGE	0.00	100.00	200.00	300.00	400.00	500.00	600.00	621.89

SCALE HZ 1:2000, VT 1:200

RD 14 LONGITUDINAL SECTION

NOT FOR CONSTRUCTION

REV	DESCRIPTION	DATE	DRAWN	DESIGN	CHECK	APPROVED
A	PRELIMINARY ISSUE	06/05/19	BT	BT	RB	BG
B	FOR APPROVAL	10/02/20	BT	BT	AW	AW
C	FOR APPROVAL	10/12/20	BT	BT	AW	AW

0	20	40	80	120
0	2	4	8	12

Copyright in the drawings, information and data recorded in this document ("the information") is the property of Plantit Consulting. This document and the information are solely for the use of the authorised recipient and this document may not be used, Copied or reproduced in whole or part for any purpose other than that for which it was supplied by Plantit Consulting. Plantit Consulting makes no representation, undertakes no duty and accepts no responsibility to any third party who may use or rely upon this document or the information.

DRAWN BY:	
DESIGN BY:	
APPROVED BY:	
DATE:	
THIS DRAWING MUST NOT BE USED FOR CONSTRUCTION UNLESS SIGNED AS APPROVED	

PLANIT CONSULTING
LEVEL 2, 11-13 PEARL STREET
PO BOX 1623
KINGSCLIFF NSW 2487


TELEPHONE: 02 6674 5001
ABN: 20 099 261 711
EMAIL: administration@plantitconsulting.com.au



CLIENT:	NCV ENTERPRISES PTY LTD
LOCAL GOVERNMENT AUTHORITY:	TWEED SHIRE COUNCIL

PROJECT:	NIGHTCAP VILLAGE
DRAWING TITLE:	ROADS 13 & 14 LONGITUDINAL SECTIONS SHEET 2 OF 2
ORIGINAL SIZE:	A1
PLANIT JOB No.:	J6100
DRAWING No.:	0358
REV:	C

100mm AT ORIGINAL SIZE

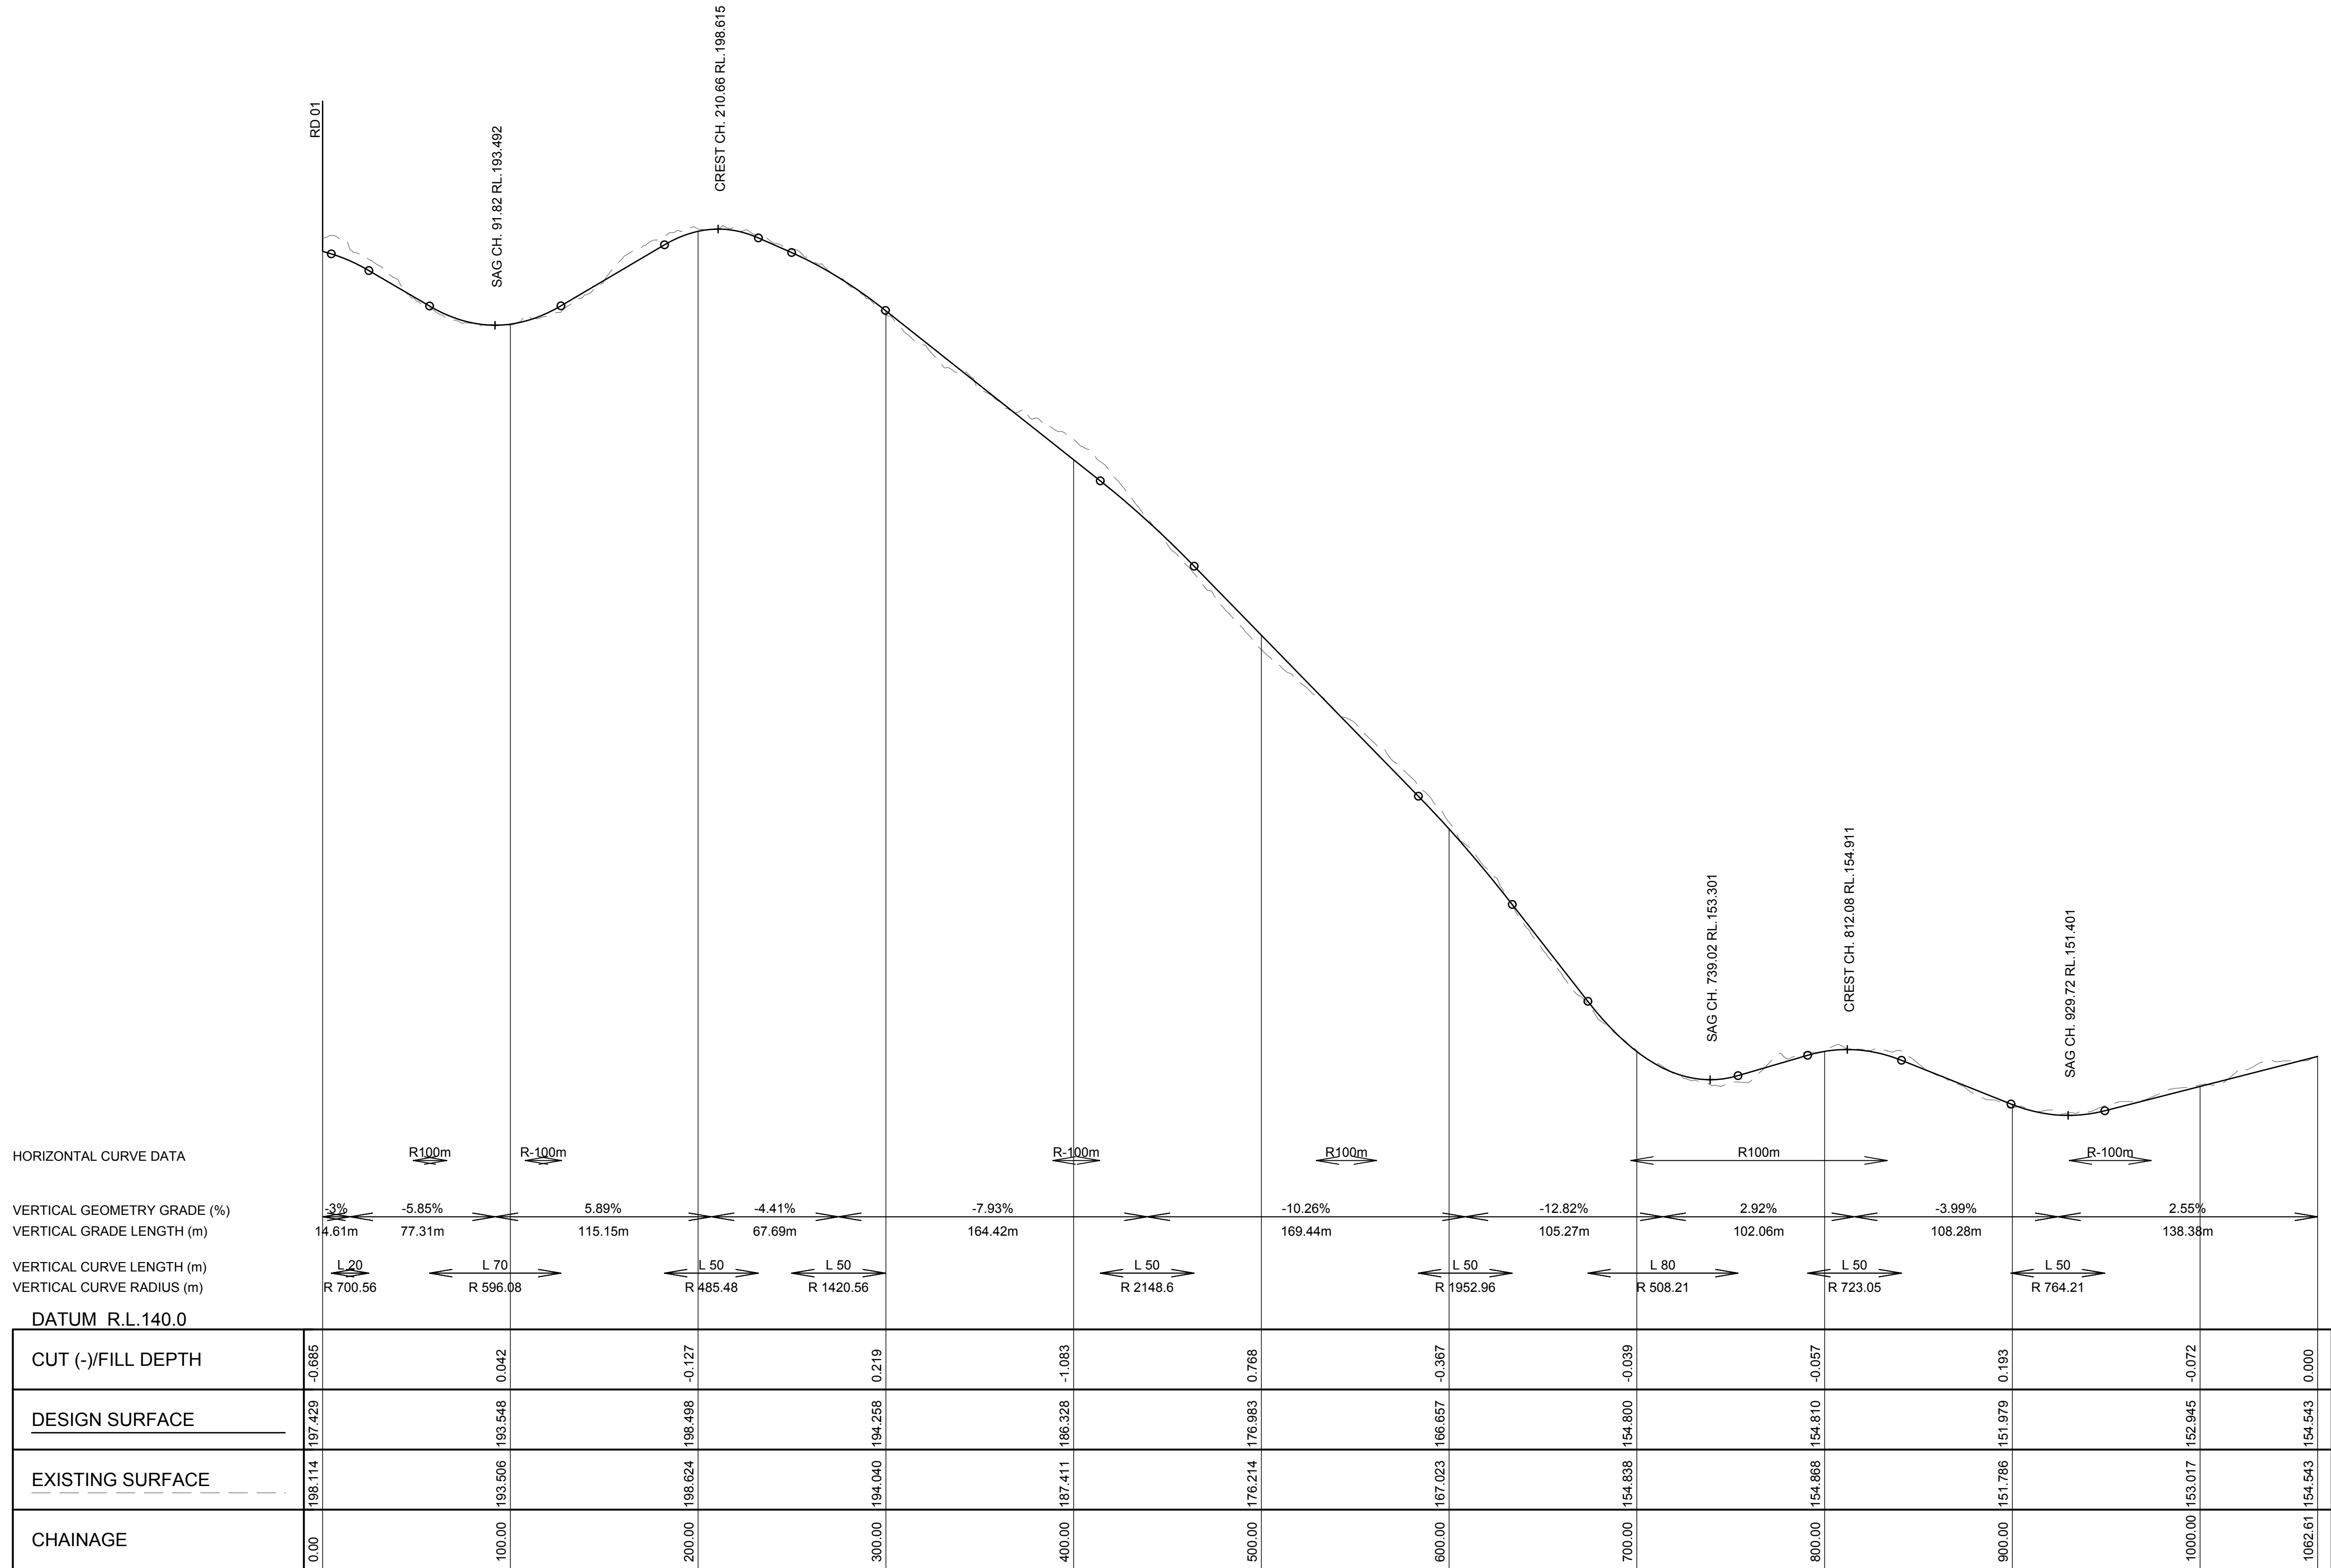


SCALE HZ 1:2000, VT 1:200

RD 15 LONGITUDINAL SECTION

NOT FOR CONSTRUCTION


REV	DESCRIPTION	DATE	DRAWN	DESIGN	CHECK	APPROVED	SCALES:	Copyright in the drawings, information and data recorded in this document ("the information") is the property of Plantit Consulting. This document and the information are solely for the use of the authorised recipient and this document may not be used, Copied or reproduced in whole or part for any purpose other than that for which it was supplied by Plantit Consulting. Plantit Consulting makes no representation, undertakes no duty and accepts no responsibility to any third party who may use or rely upon this document or the information.	DRAWN BY:	PLANIT CONSULTING LEVEL 2, 11-13 PEARL STREET PO BOX 1623 KINGSCLIFF NSW 2487 TELEPHONE: 02 6674 5001 ABN: 20 099 261 711 EMAIL: administration@plantitconsulting.com.au	CLIENT:	NCV ENTERPRISES PTY LTD TWEED SHIRE COUNCIL		PROJECT:	NIGHTCAP VILLAGE ROAD 15 LONGITUDINAL SECTION A1J61000359C		
A	PRELIMINARY ISSUE	06/05/19	BT	BT	RB	BG	0 20 40 80 120		DESIGN BY:		LOCAL GOVERNMENT AUTHORITY:						
B	FOR APPROVAL	10/02/20	BT	BT	AW	AW	Full Size 1:2,000 ; Half Size 1:4,000		APPROVED BY:								
C	FOR APPROVAL	10/12/20	BT	BT	AW	AW	0 2 4 8 12		DATE:								
							Full Size 1:200 ; Half Size 1:400		THIS DRAWING MUST NOT BE USED FOR CONSTRUCTION UNLESS SIGNED AS APPROVED								

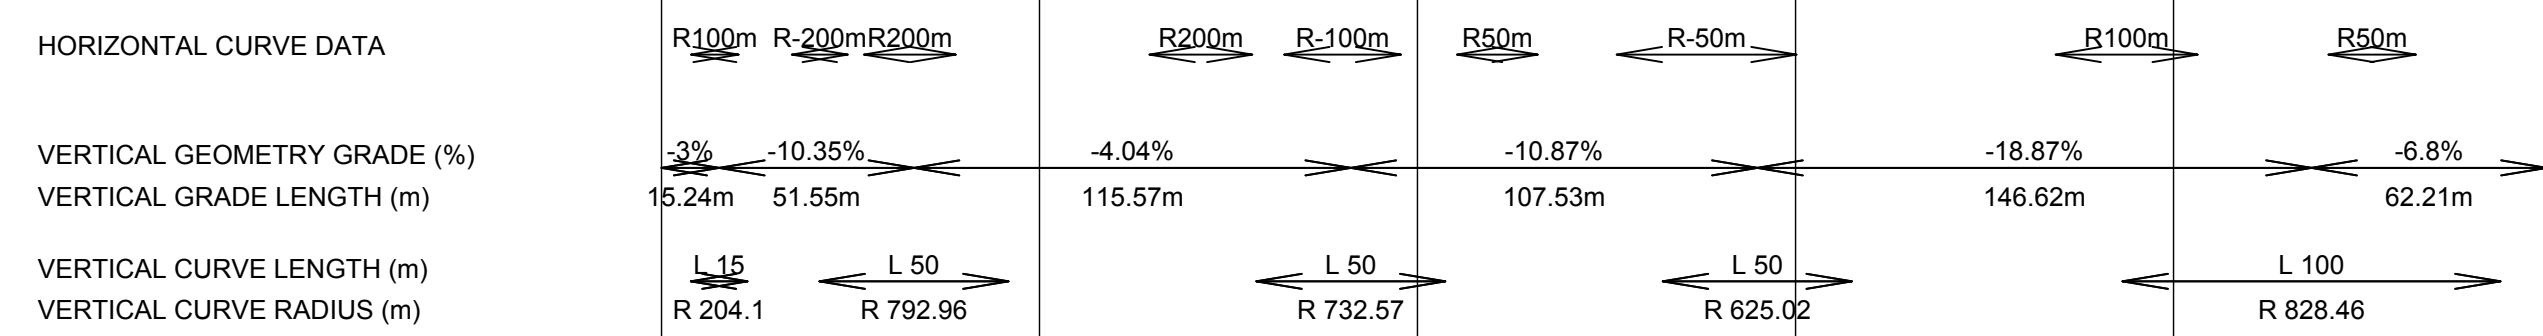

SCALE HZ 1:2000, VT 1:200

PROJECT:

100mm AT ORIGINAL SIZE

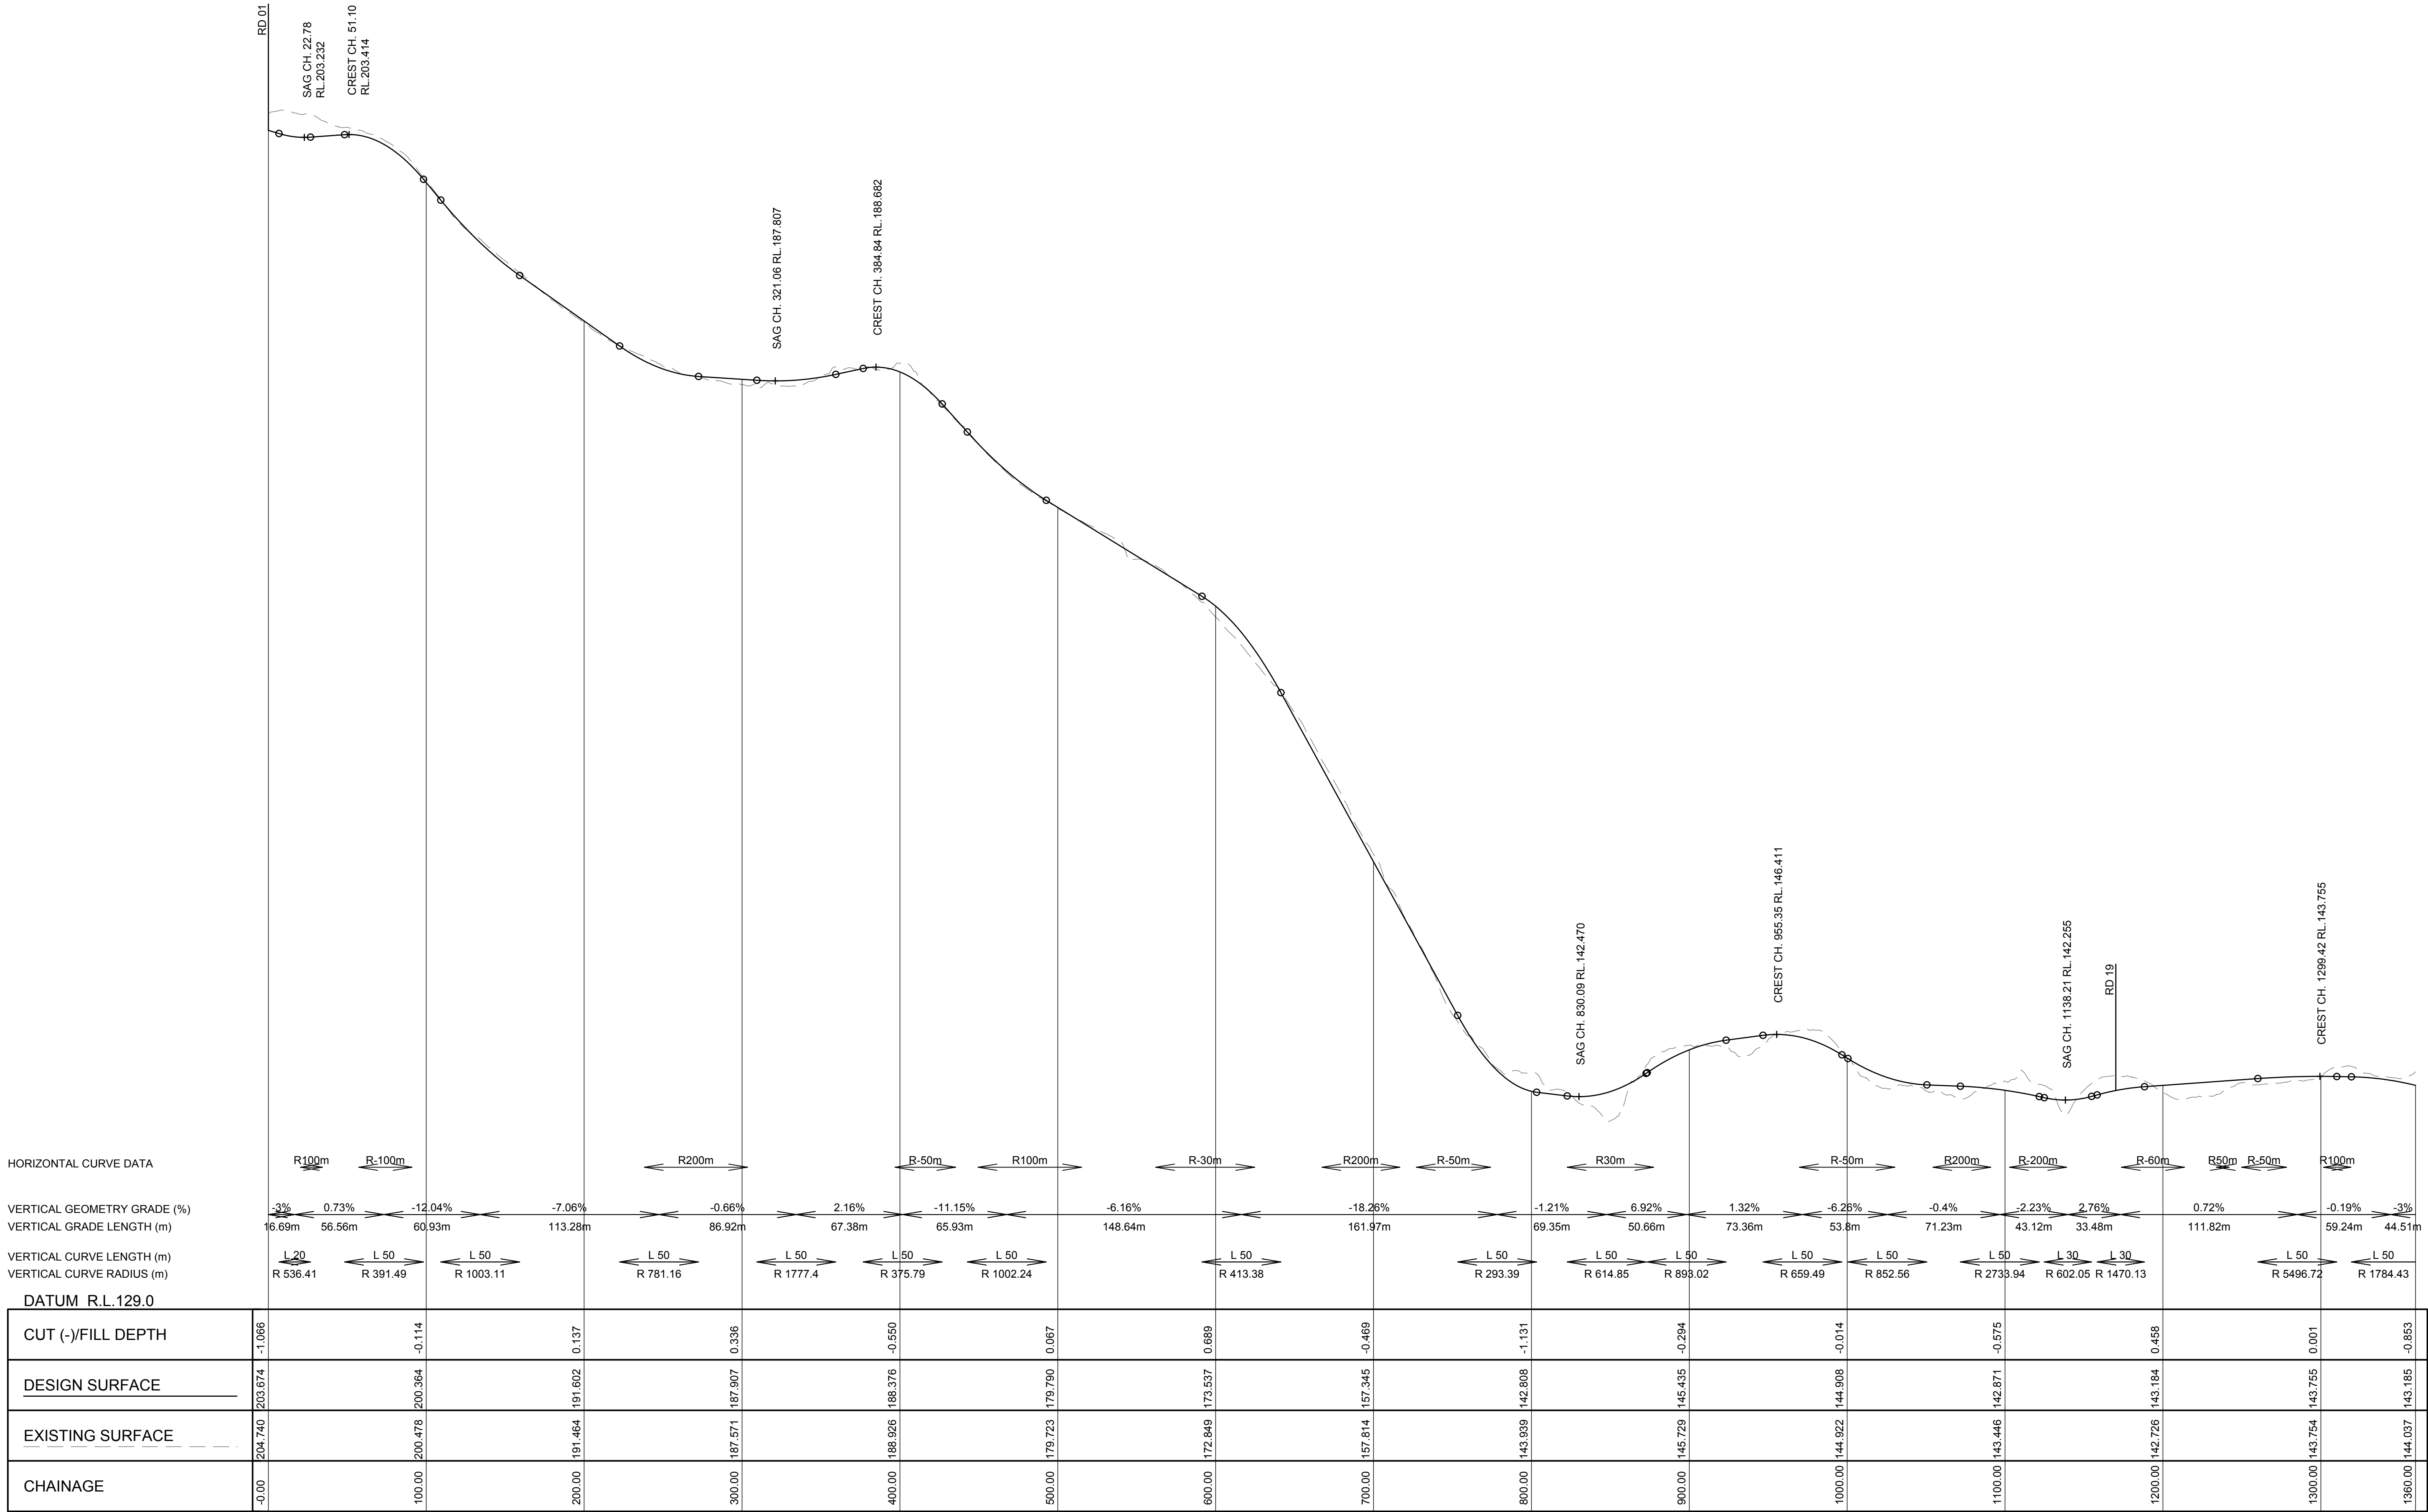

SCALE HZ 1:2000, VT 1:200

RD 17 LONGITUDINAL SECTION

NOT FOR CONSTRUCTION

REV	DESCRIPTION	DATE	DRAWN	DESIGN	CHECK	APPROVED	SCALES:	Copyright in the drawings, information and data recorded in this document ("the information") is the property of Plantit Consulting. This document and the information are solely for the use of the authorised recipient and this document may not be used, Copied or reproduced in whole or part for any purpose other than that for which it was supplied by Plantit Consulting. Plantit Consulting makes no representation, undertakes no duty and accepts no responsibility to any third party who may use or rely upon this document or the information.	DRAWN BY:	PLANIT CONSULTING LEVEL 2, 11-13 PEARL STREET PO BOX 1623 KINGSCLIFF NSW 2487 TELEPHONE: 02 6674 5001 ABN: 20 099 261 711 EMAIL: administration@plantitconsulting.com.au	CLIENT:	PROJECT:
A	PRELIMINARY ISSUE	06/05/19	BT	BT	RB	BG	0 20 40 80 120		DESIGN BY:		NCV ENTERPRISES PTY LTD	NIGHTCAP VILLAGE
B	FOR APPROVAL	10/02/20	BT	BT	AW	AW	Full Size 1:2,000 ; Half Size 1:4,000 Scale (m)		APPROVED BY:			DRAWING TITLE:
C	FOR APPROVAL	10/12/20	BT	BT	AW	AW	0 2 4 8 12		DATE:		LOCAL GOVERNMENT AUTHORITY:	ROAD 17 LONGITUDINAL SECTION SHEET 1 OF 2
							Full Size 1:200 ; Half Size 1:400 Scale (m)		THIS DRAWING MUST NOT BE USED FOR CONSTRUCTION UNLESS SIGNED AS APPROVED		TWEED SHIRE COUNCIL	ORIGINAL SIZE:
							DO NOT SCALE FROM DRAWING					PLANIT JOB No.:

DRAWING No.:

0361

REV:

C

100mm AT ORIGINAL SIZE

HORIZONTAL CURVE DATA


VERTICAL GEOMETRY GRADE (%)	-3%	3.76%	3.97%
VERTICAL GRADE LENGTH (m)	44.51m	42.21m	20.72m
VERTICAL CURVE LENGTH (m)	L 50	L 30	L 30
VERTICAL CURVE RADIUS (m)	R 1784.43	R 444.21	R 4348.02

DATUM R.L.130.0

CUT (-)/FILL DEPTH	-0.853	0.281	
DESIGN SURFACE	143.185	142.780	144.566
EXISTING SURFACE	144.037	142.499	
CHAINAGE	1360.00	1400.00	1451.78

SCALE HZ 1:2000,VT 1:200

RD 17 LONGITUDINAL SECTION

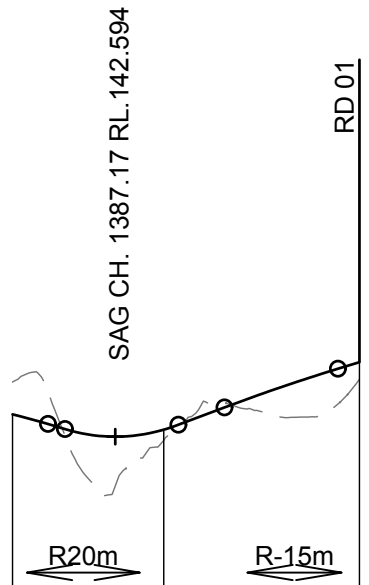

NOT FOR CONSTRUCTION

REV	DESCRIPTION	DATE	DRAWN	DESIGN	CHECK	APPROVED
A	PRELIMINARY ISSUE	06/05/19	BT	BT	RB	BG
B	FOR APPROVAL	10/02/20	BT	BT	AW	AW
C	FOR APPROVAL	10/12/20	BT	BT	AW	AW

SCALES:

0204080120

Full Size 1:2,000 ; Half Size 1:4,000
Scale (m)

024812

Full Size 1:200 ; Half Size 1:400
Scale (m)

DO NOT SCALE FROM DRAWING

Copyright in the drawings, information and data recorded in this document ("the information") is the property of Planit Consulting. This document and the information are solely for the use of the authorised recipient and this document may not be used, Copied or reproduced in whole or part for any purpose other than that for which it was supplied by Planit Consulting. Planit Consulting makes no representation, undertakes no duty and accepts no responsibility to any third party who may use or rely upon this document or the information.

DRAWN BY:	
DESIGN BY:	
APPROVED BY:	
DATE:	
THIS DRAWING MUST NOT BE USED FOR CONSTRUCTION UNLESS SIGNED AS APPROVED	

PLANIT CONSULTING

LEVEL 2, 11-13 PEARL STREET

PO BOX 1623

KINGSCLIFF NSW 2487

TELEPHONE: 02 6674 5001

ABN: 20 099 261 711


EMAIL: administration@planitconsulting.com.au



CLIENT:	NCV ENTERPRISES PTY LTD		
LOCAL GOVERNMENT AUTHORITY:	TWEED SHIRE COUNCIL		


PROJECT:	NIGHTCAP VILLAGE		
DRAWING TITLE:	ROAD 17 LONGITUDINAL SECTION SHEET 2 OF 2		
ORIGINAL SIZE:	PLANIT JOB No.:	DRAWING No.:	REV:
A1	J6100	0362	C

100mm AT ORIGINAL SIZE

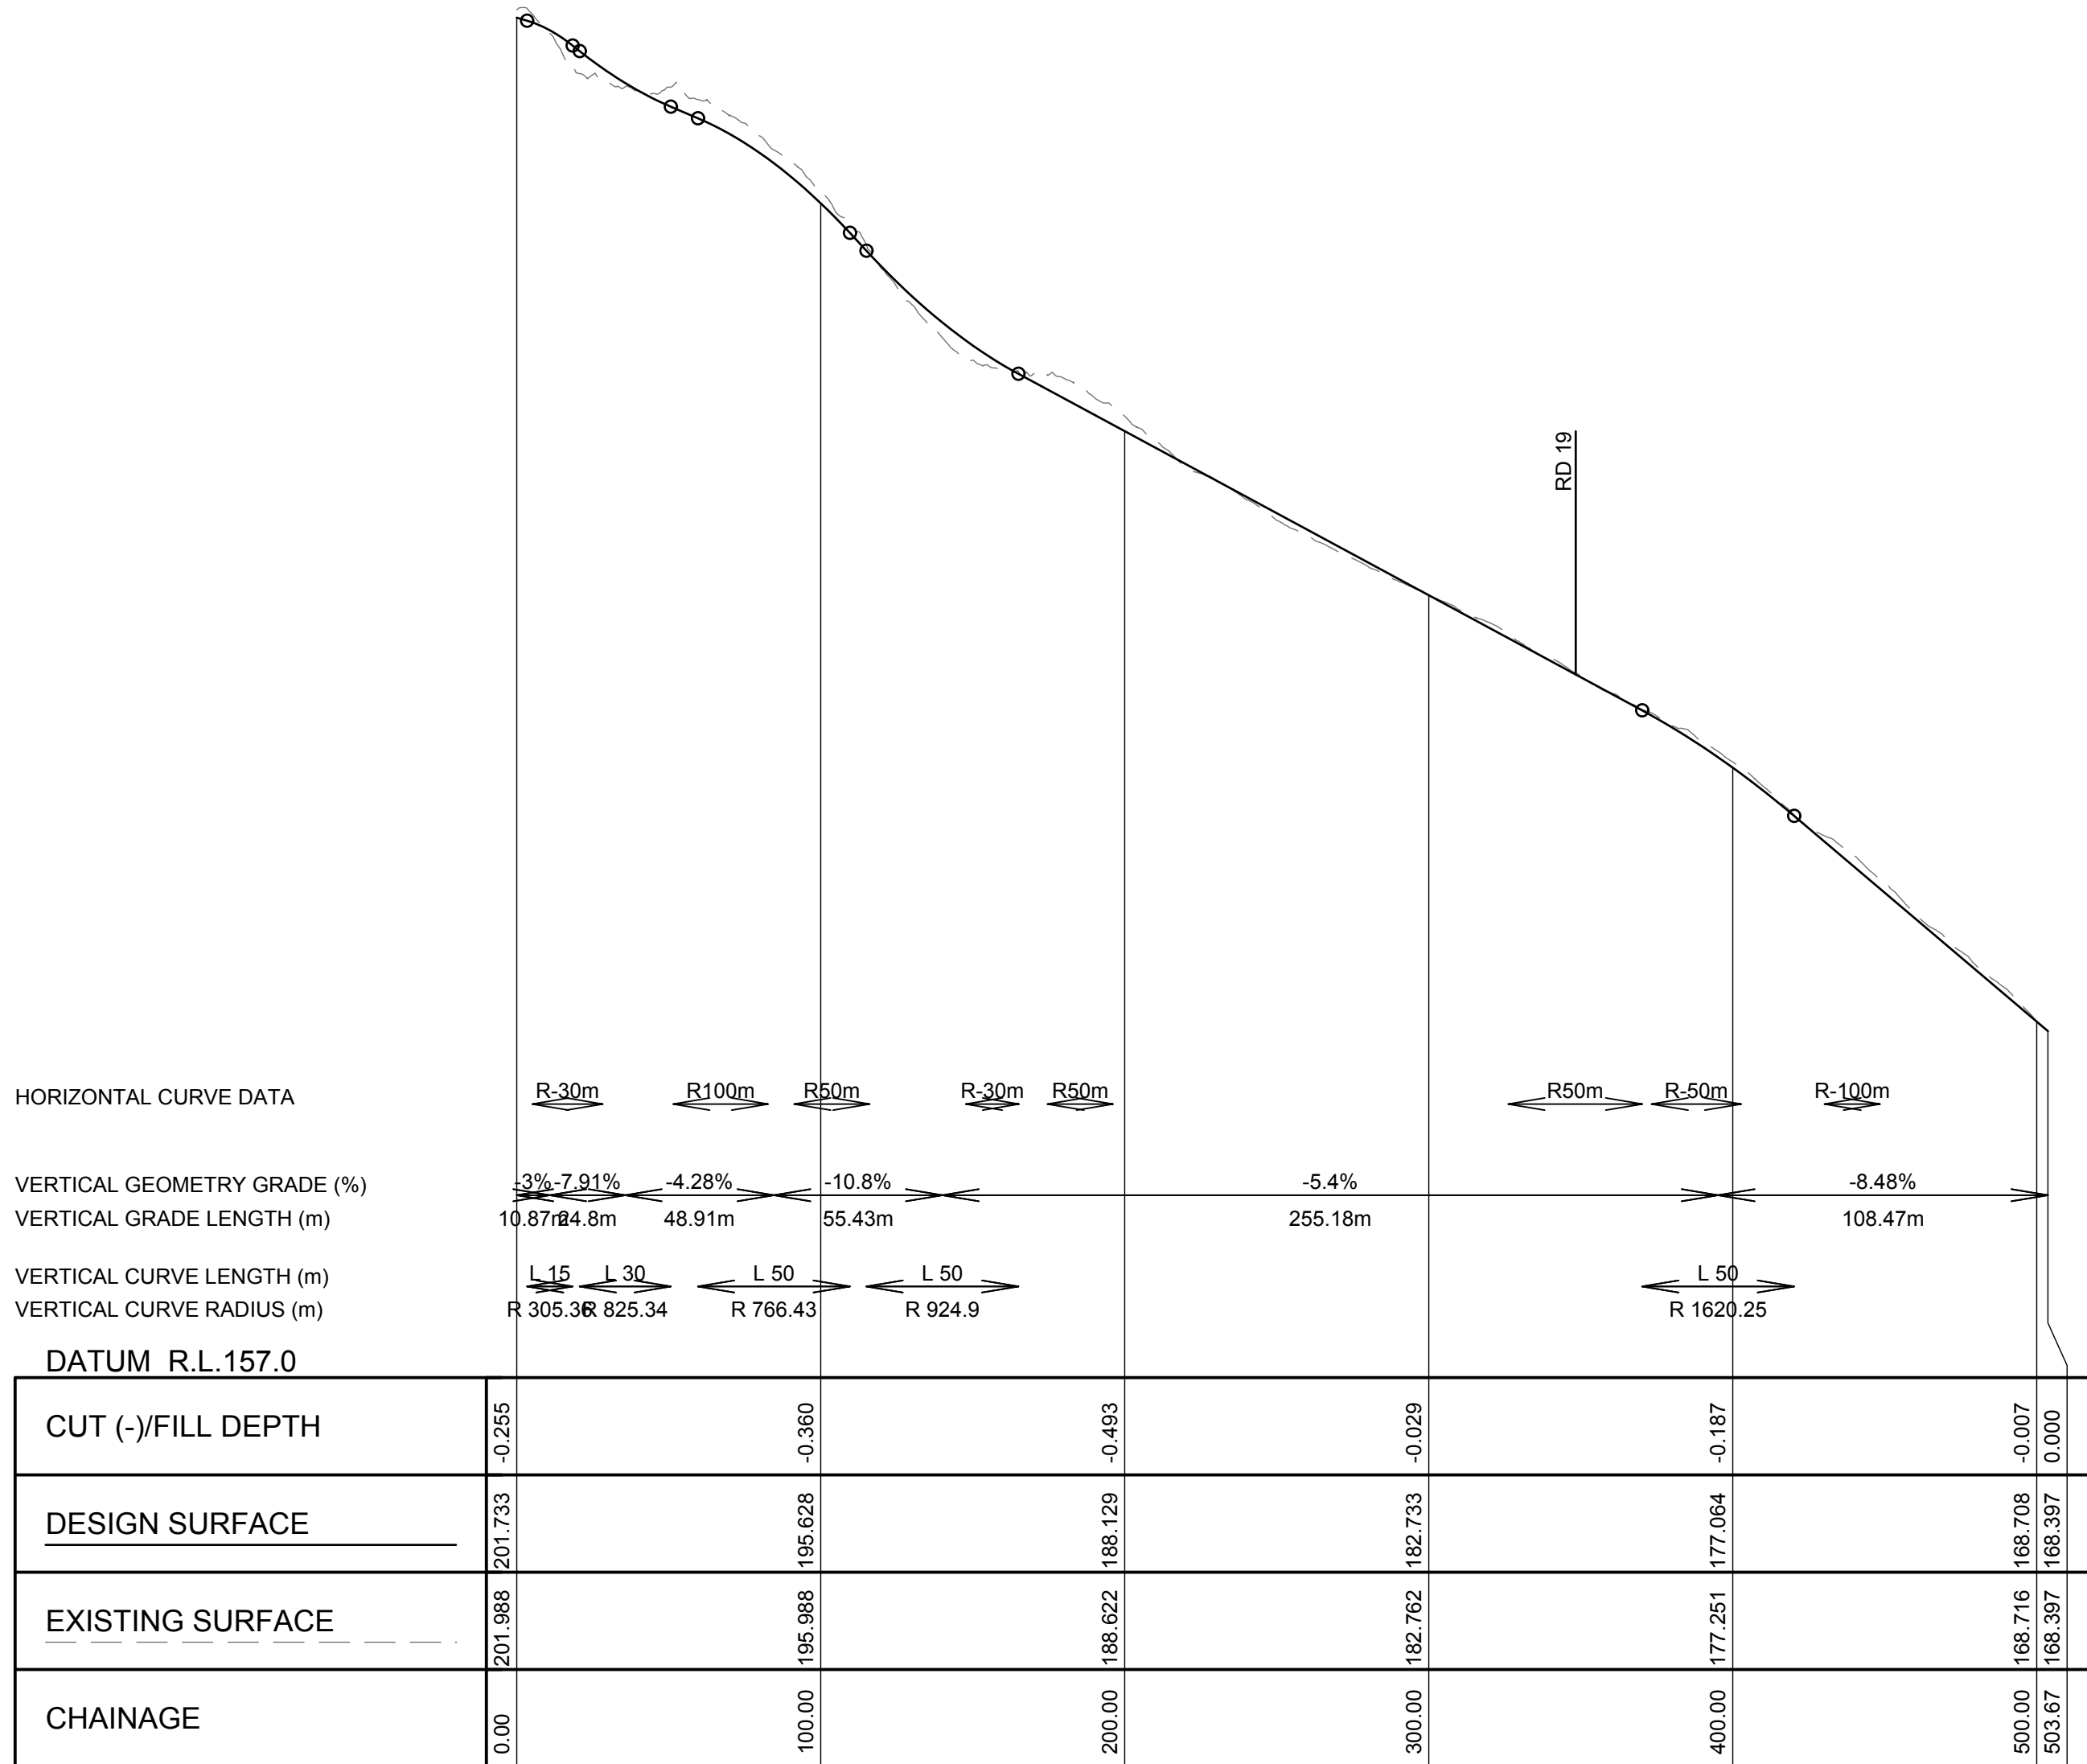

SCALE HZ 1:2000, VT 1:200

RD 18 LONGITUDINAL SECTION

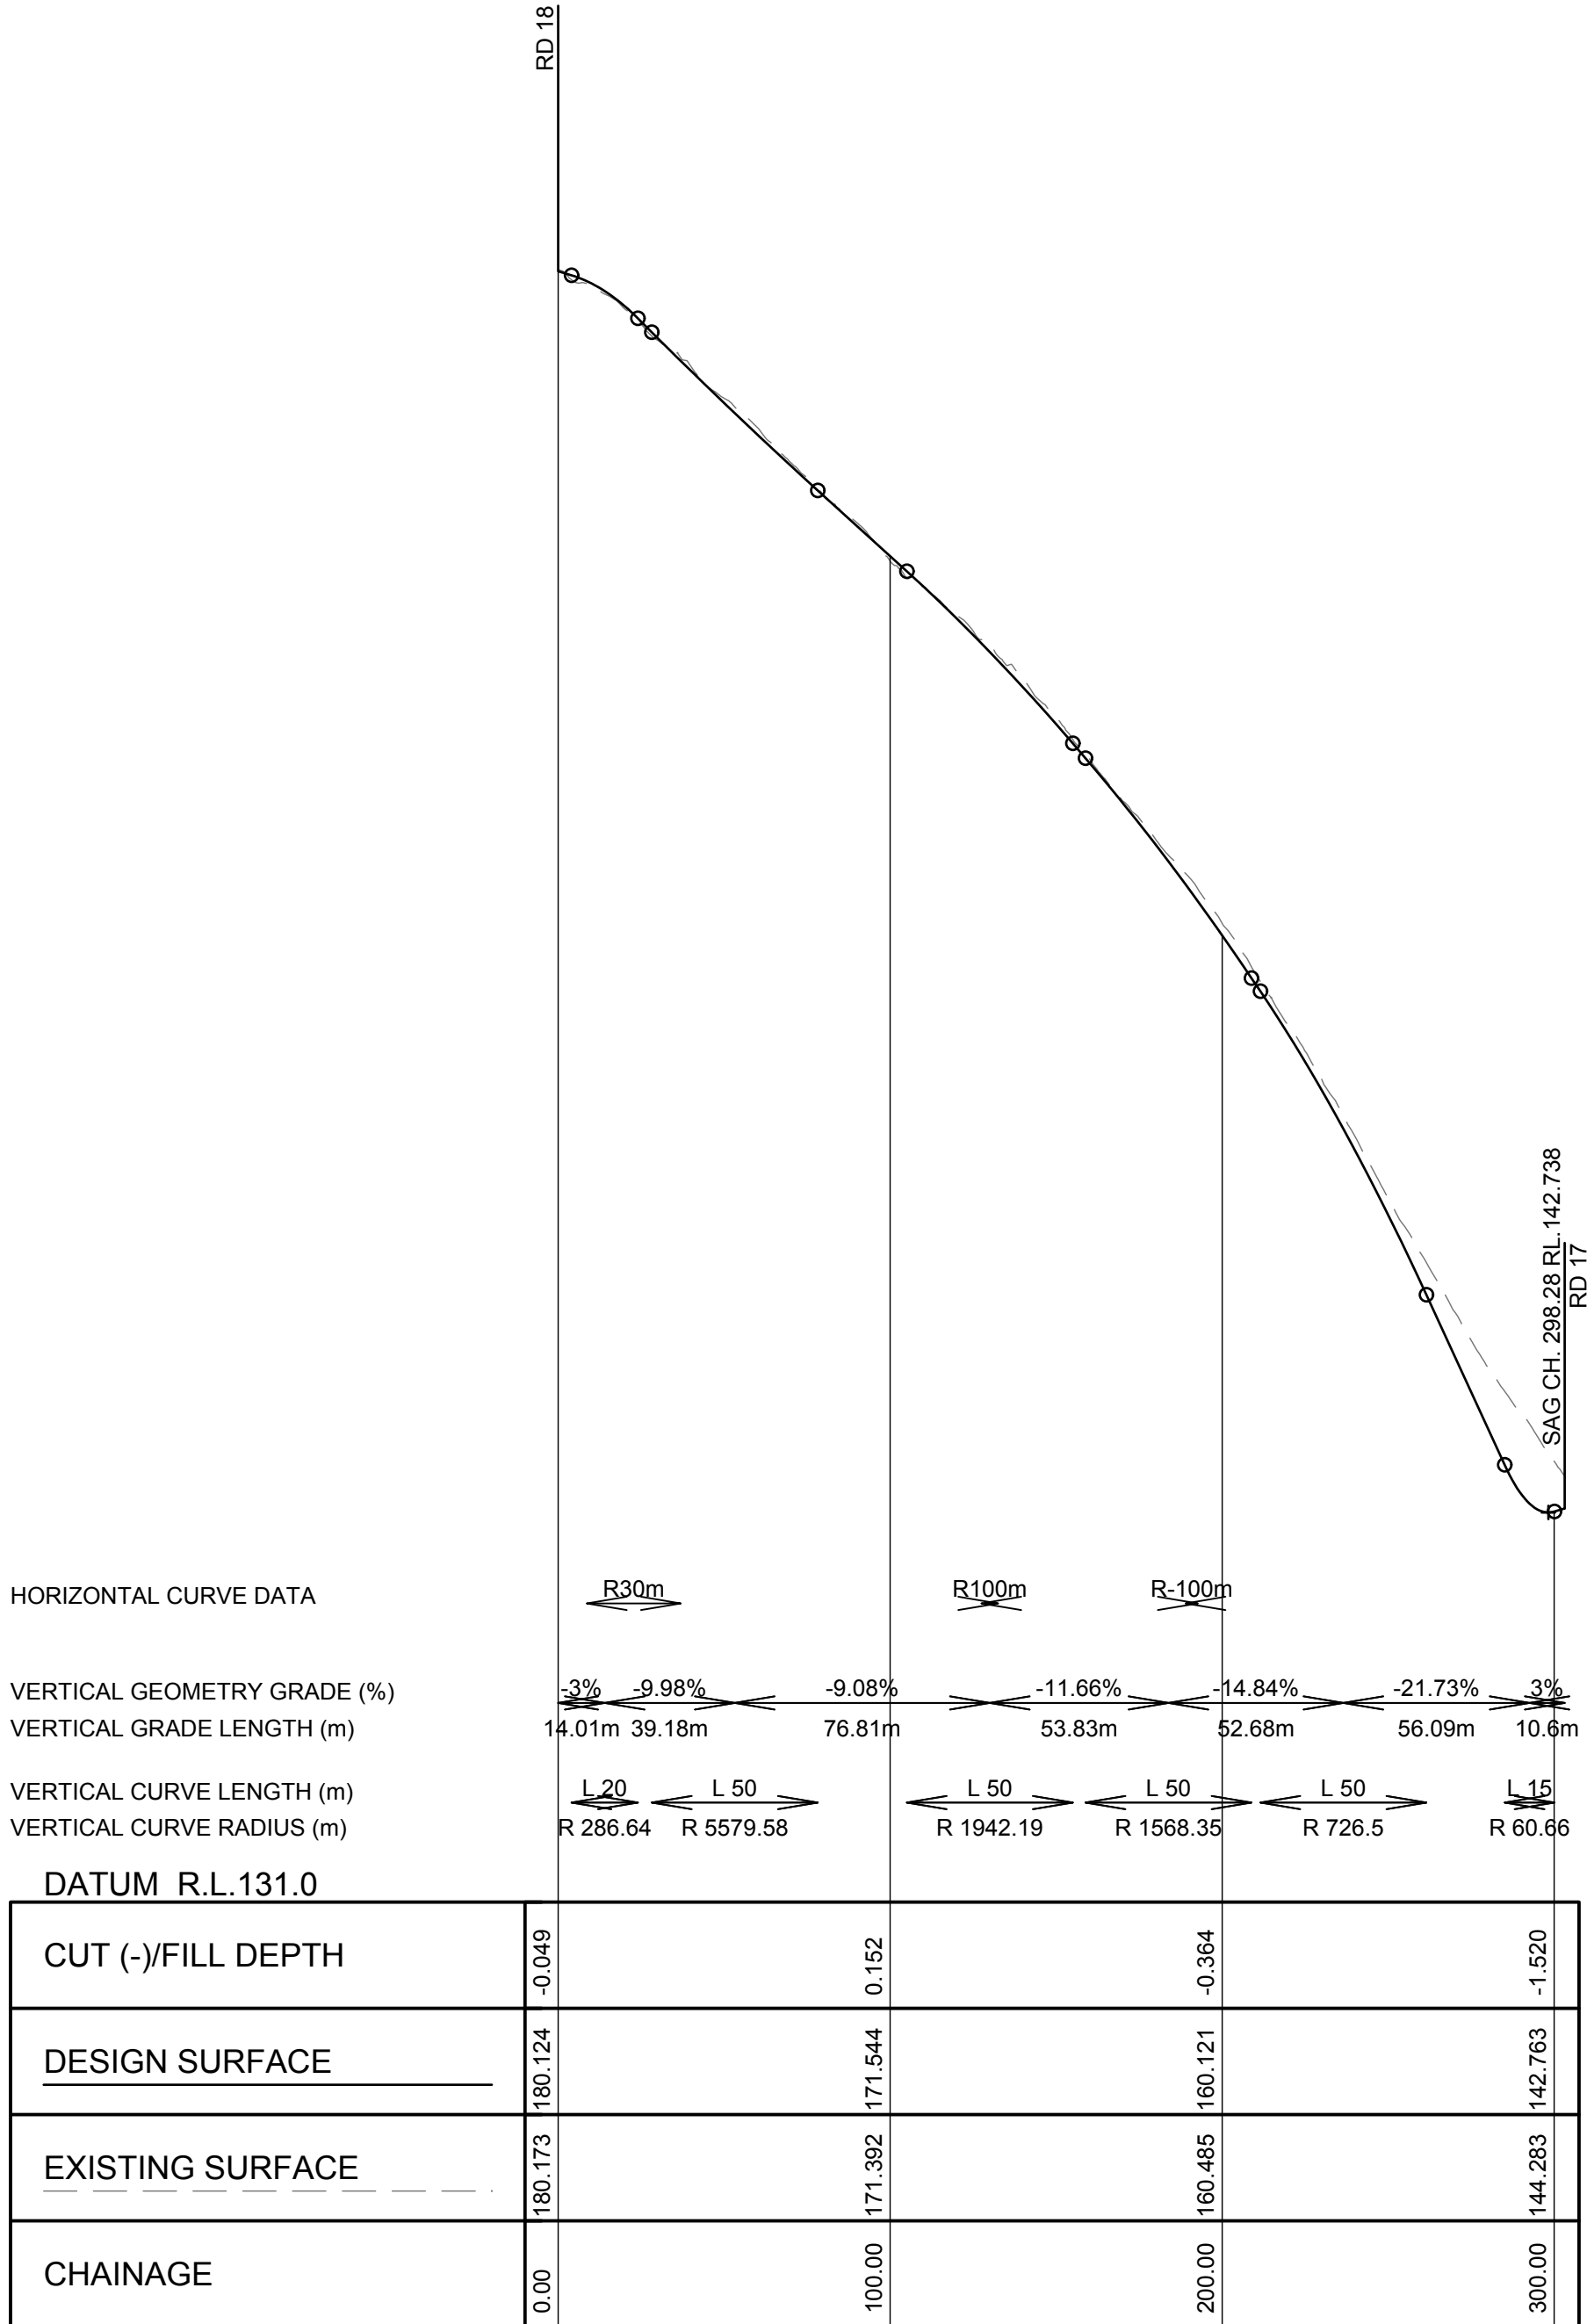


SCALE HZ 1:2000, VT 1:200

RD 19 LONGITUDINAL SECTION

NOT FOR CONSTRUCTION

REV	DESCRIPTION	DATE	DRAWN	DESIGN	CHECK	APPROVED	SCALES:	Copyright in the drawings, information and data recorded in this document ("the information") is the property of Plantit Consulting. This document and the information are solely for the use of the authorised recipient and this document may not be used, Copied or reproduced in whole or part for any purpose other than that for which it was supplied by Plantit Consulting. Plantit Consulting makes no representation, undertakes no duty and accepts no responsibility to any third party who may use or rely upon this document or the information.	DRAWN BY:	DESIGN BY:	APPROVED BY:	DATE:	THIS DRAWING MUST NOT BE USED FOR CONSTRUCTION UNLESS SIGNED AS APPROVED	PLANIT CONSULTING LEVEL 2, 11-13 PEARL STREET PO BOX 1623 KINGSCLIFF NSW 2487 TELEPHONE: 02 6674 5001 ABN: 20 099 261 711 EMAIL: administration@plantitconsulting.com.au	CLIENT: NCV ENTERPRISES PTY LTD	PROJECT: NIGHTCAP VILLAGE DRAWING TITLE: ROADS 18 & 19 LONGITUDINAL SECTIONS	LOCAL GOVERNMENT AUTHORITY: TWEED SHIRE COUNCIL	ORIGINAL SIZE: A1	PLANIT JOB No.: J6100	DRAWING No.: 0363	REV: C
A	PRELIMINARY ISSUE	06/05/19	BT	BT	RB	BG	0 20 40 80 120 Full Size 1:2,000 ; Half Size 1:4,000 Scale (m)														
B	FOR APPROVAL	10/02/20	BT	BT	AW	AW	0 2 4 8 12 Full Size 1:200 ; Half Size 1:400 Scale (m)														
C	FOR APPROVAL	10/12/20	BT	BT	AW	AW	DO NOT SCALE FROM DRAWING														
							</														

100mm AT ORIGINAL SIZE

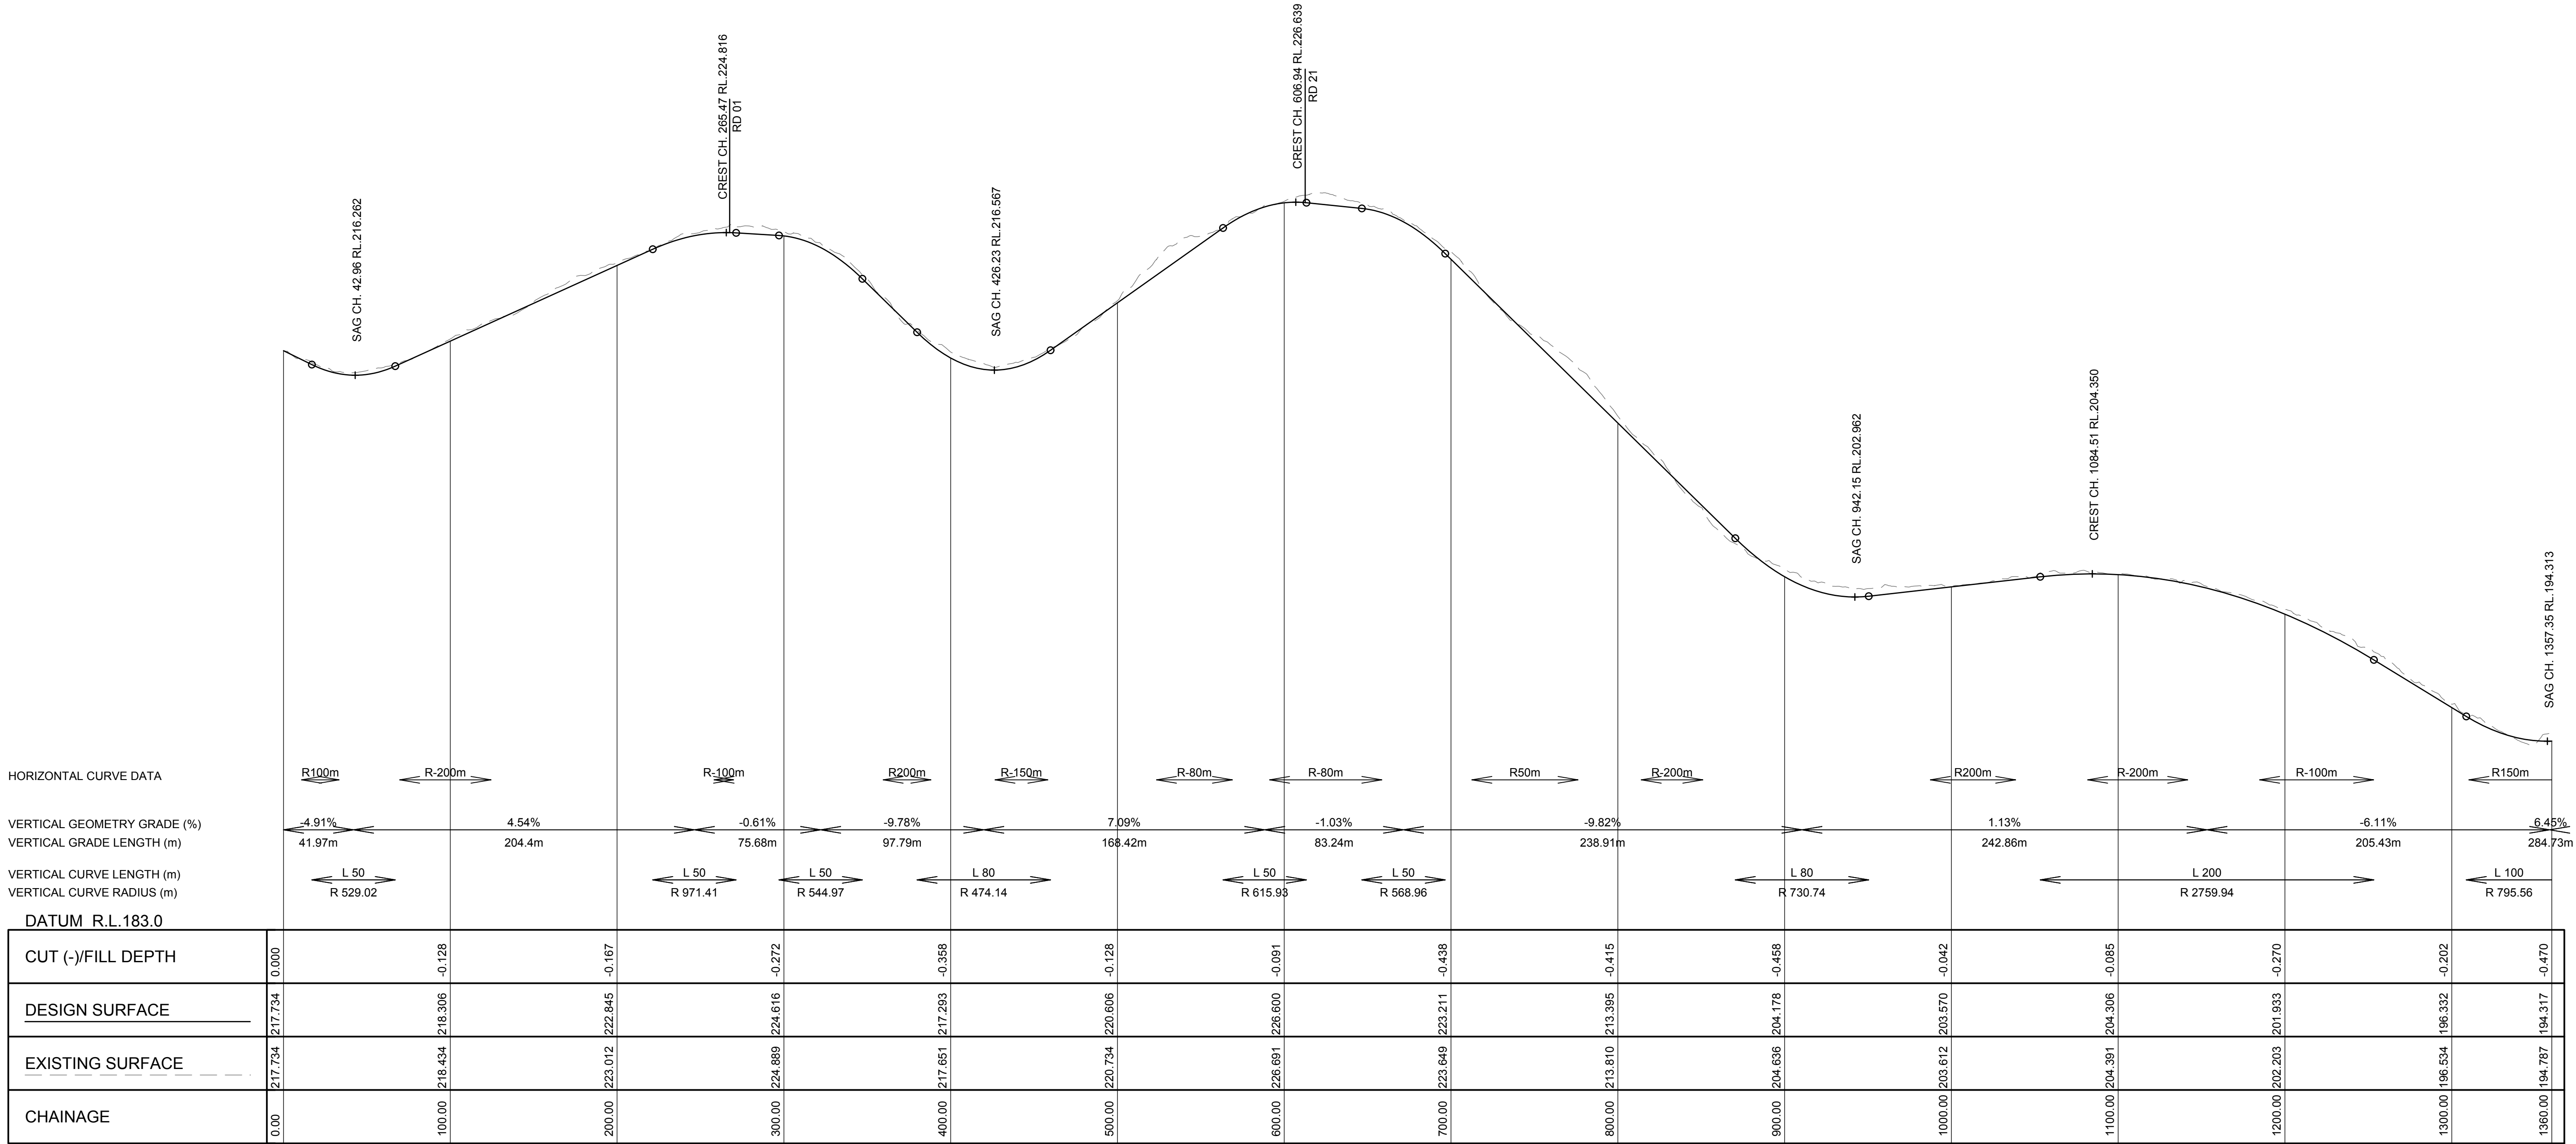


SCALE HZ 1:2000, VT 1:200

RD 20 LONGITUDINAL SECTION

NOT FOR CONSTRUCTION

REV	DESCRIPTION	DATE	DRAWN	DESIGN	CHECK	APPROVED	SCALES:	Copyright in the drawings, information and data recorded in this document ("the information") is the property of Plantit Consulting. This document and the information are solely for the use of the authorised recipient and this document may not be used, Copied or reproduced in whole or part for any purpose other than that for which it was supplied by Plantit Consulting. Plantit Consulting makes no representation, undertakes no duty and accepts no responsibility to any third party who may use or rely upon this document or the information.	DRAWN BY:	DESIGN BY:	APPROVED BY:	DATE:	THIS DRAWING MUST NOT BE USED FOR CONSTRUCTION UNLESS SIGNED AS APPROVED	PLANIT CONSULTING LEVEL 2, 11-13 PEARL STREET PO BOX 1623 KINGSCLIFF NSW 2487 TELEPHONE: 02 6674 5001 ABN: 20 099 261 711 EMAIL: administration@plantitconsulting.com.au	CLIENT: NCV ENTERPRISES PTY LTD	PROJECT: NIGHTCAP VILLAGE	DRAWING TITLE: ROAD 20 LONGITUDINAL SECTION SHEET 1 OF 3	ORIGINAL SIZE: A1	PLANIT JOB No.: J6100	DRAWING No.: 0364	REV: C
A	PRELIMINARY ISSUE	06/05/19	BT	BT	RB	BG	0 20 40 80 120 Full Size 1:2,000 ; Half Size 1:4,000 Scale (m)														
B	FOR APPROVAL	10/02/20	BT	BT	AW	AW	0 2 4 8 12 Full Size 1:200 ; Half Size 1:400 Scale (m)														
C	FOR APPROVAL	10/12/20	BT	BT	AW	AW	DO NOT SCALE FROM DRAWING														

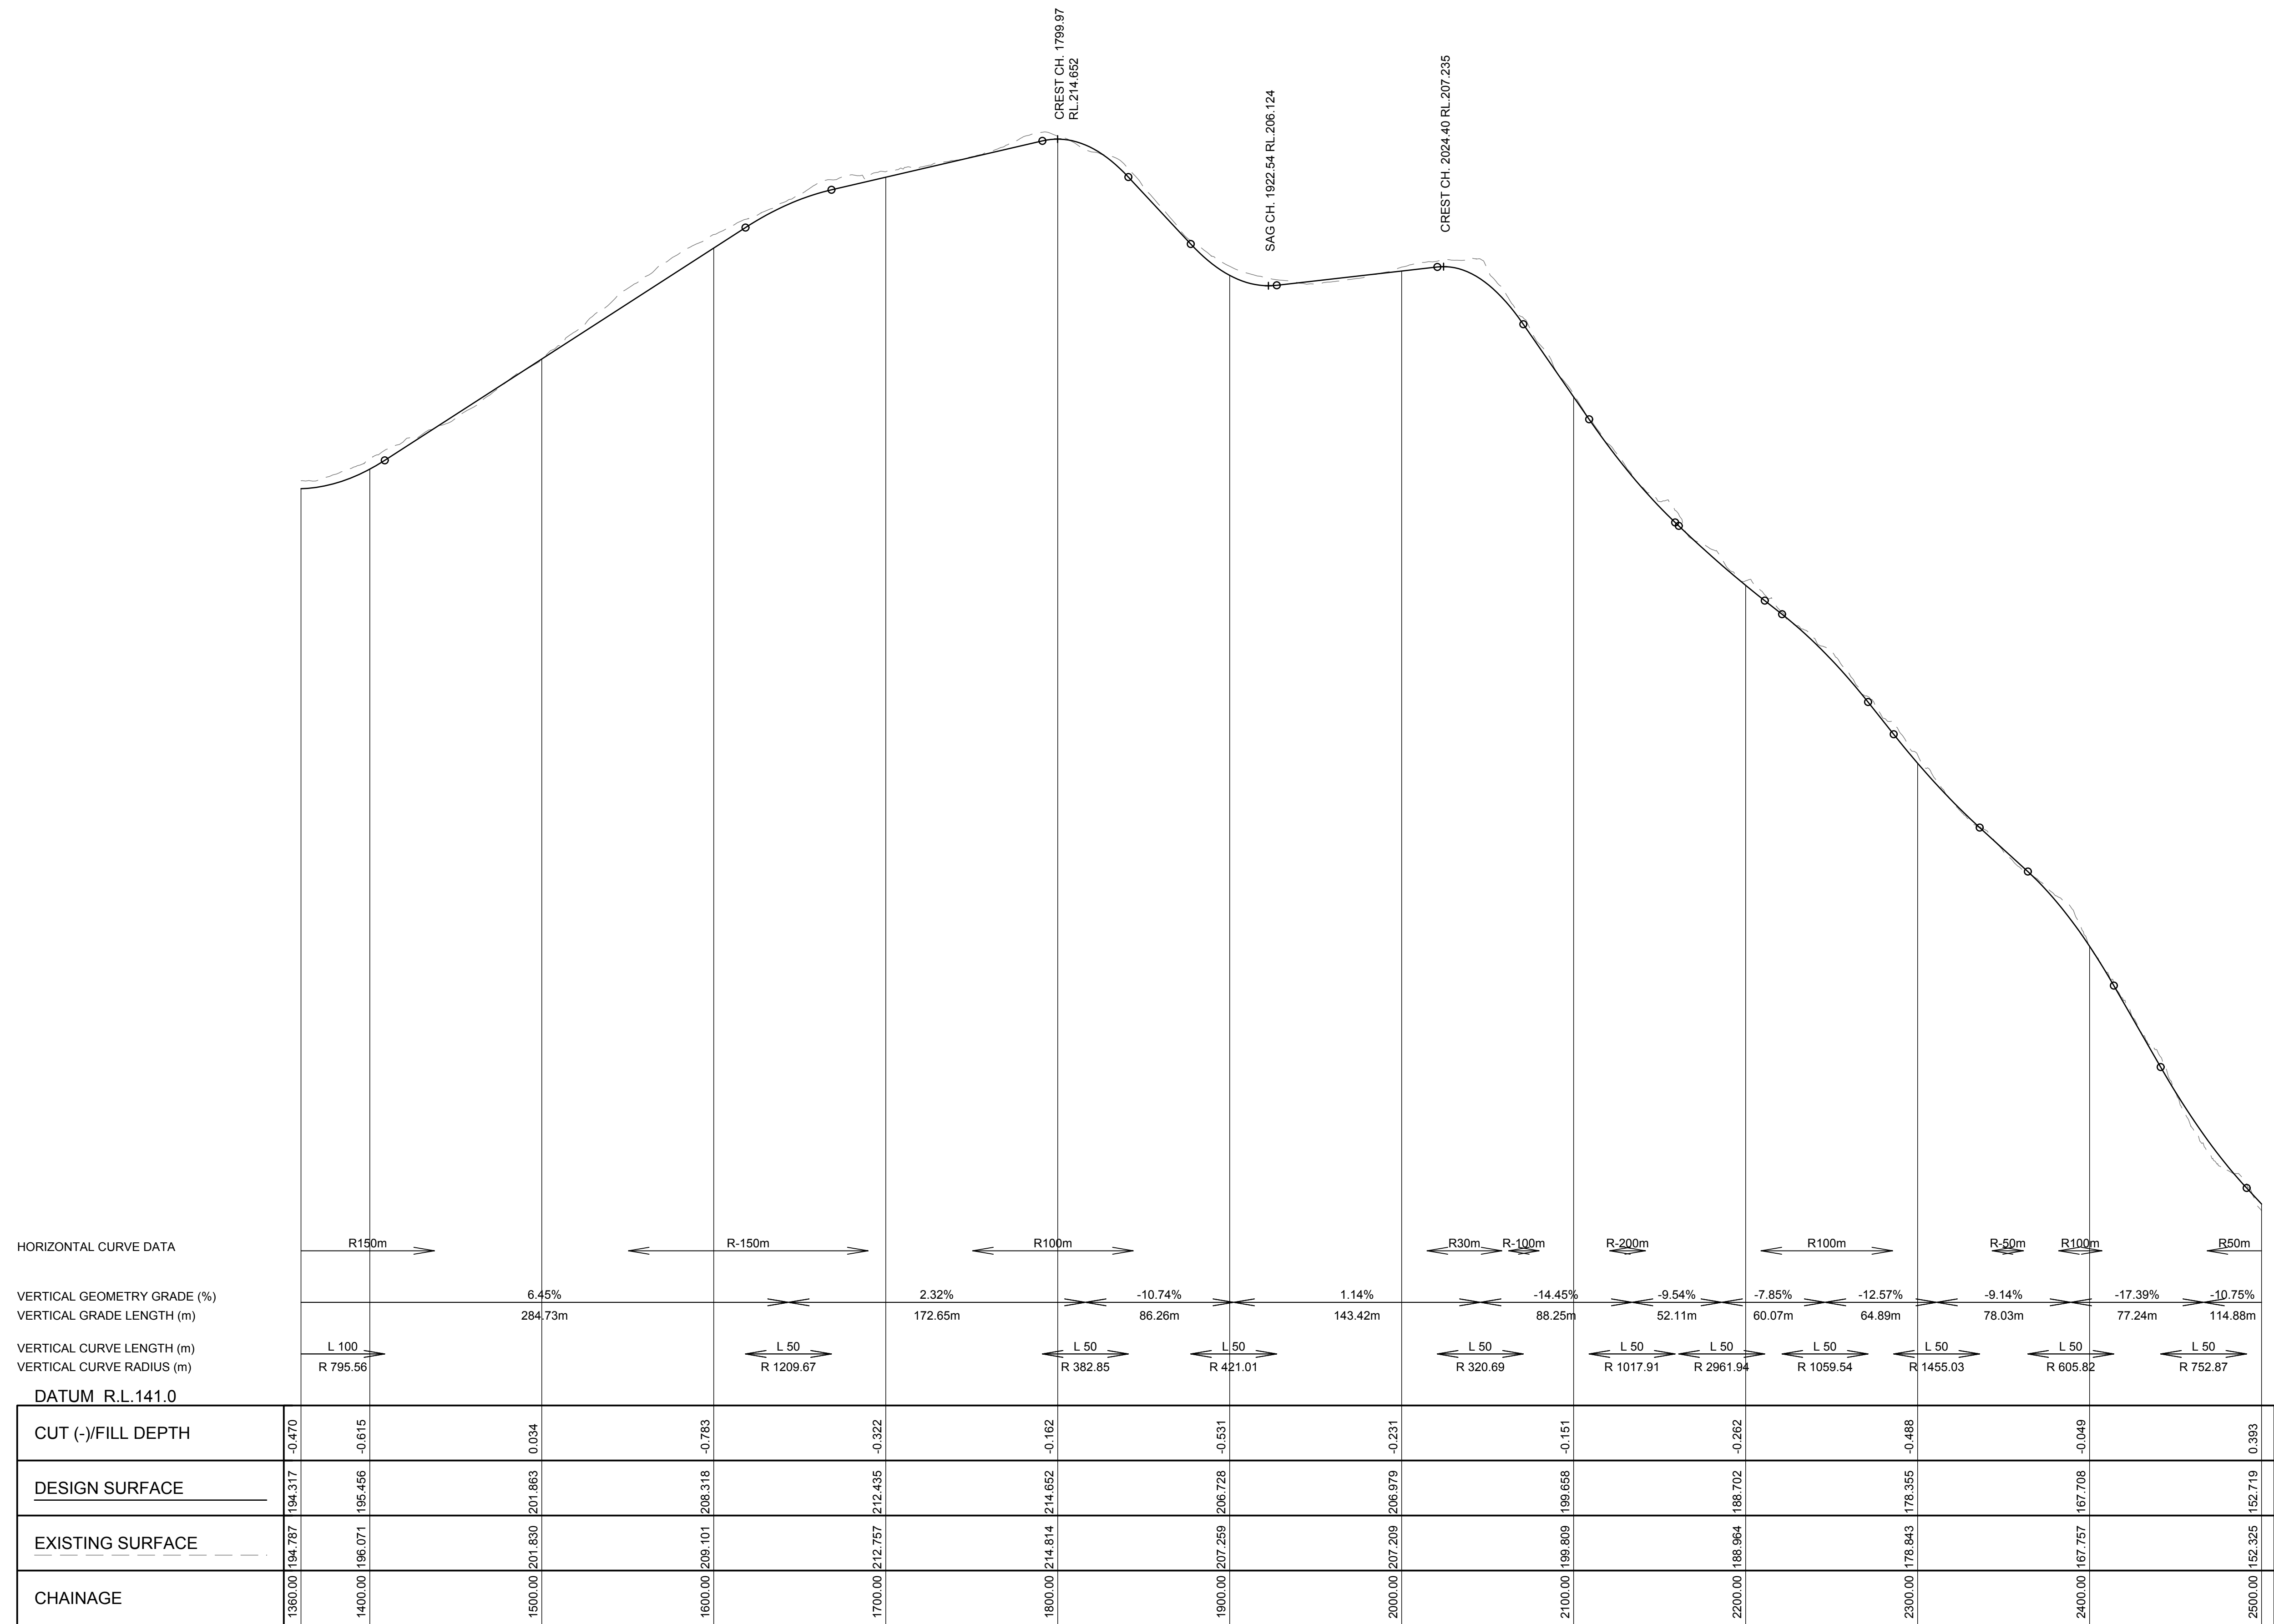


RD 20 LONGITUDINAL SECTION

NOT FOR CONSTRUCTION

REV	DESCRIPTION	DATE	DRAWN	DESIGN	CHECK	APPROVED	SCALES: 0 20 40 80 120 Full Size 1:2,000 ; Half Size 1:4,000 Scale (m) 0 2 4 8 12 Full Size 1:200 ; Half Size 1:400 Scale (m) DO NOT SCALE FROM DRAWING	Copyright in the drawings, information and data recorded in this document ("the information") is the property of Planit Consulting. This document and the information are solely for the use of the authorised recipient and this document may not be used, copied or reproduced in whole or part for any purpose other than that for which it was supplied by Planit Consulting. Planit Consulting makes no representation, undertakes no duty and accepts no responsibility to any third party who may use or rely upon this document or the information.	DRAWN BY: DESIGN BY: APPROVED BY: DATE: THIS DRAWING MUST NOT BE USED FOR CONSTRUCTION UNLESS SIGNED AS APPROVED	PLANIT CONSULTING LEVEL 2, 11-13 PEARL STREET PO BOX 1623 KINGSCLIFF NSW 2487  TELEPHONE: 02 6674 5001 ABN: 20 099 261 711 EMAIL: administration@planitconsulting.com.au	CLIENT: NCV ENTERPRISES PTY LTD PROJECT: NIGHTCAP VILLAGE DRAWING TITLE: ROAD 20 LONGITUDINAL SECTION SHEET 2 OF 3	LOCAL GOVERNMENT AUTHORITY: TWEED SHIRE COUNCIL	ORIGINAL SIZE: A1	PLANIT JOB No.: J6100	DRAWING No.: 0365	REV: C
-----	-------------	------	-------	--------	-------	----------	---	--	---	---	---	--	--	--	--	-----------------------------


100mm AT ORIGINAL SIZE

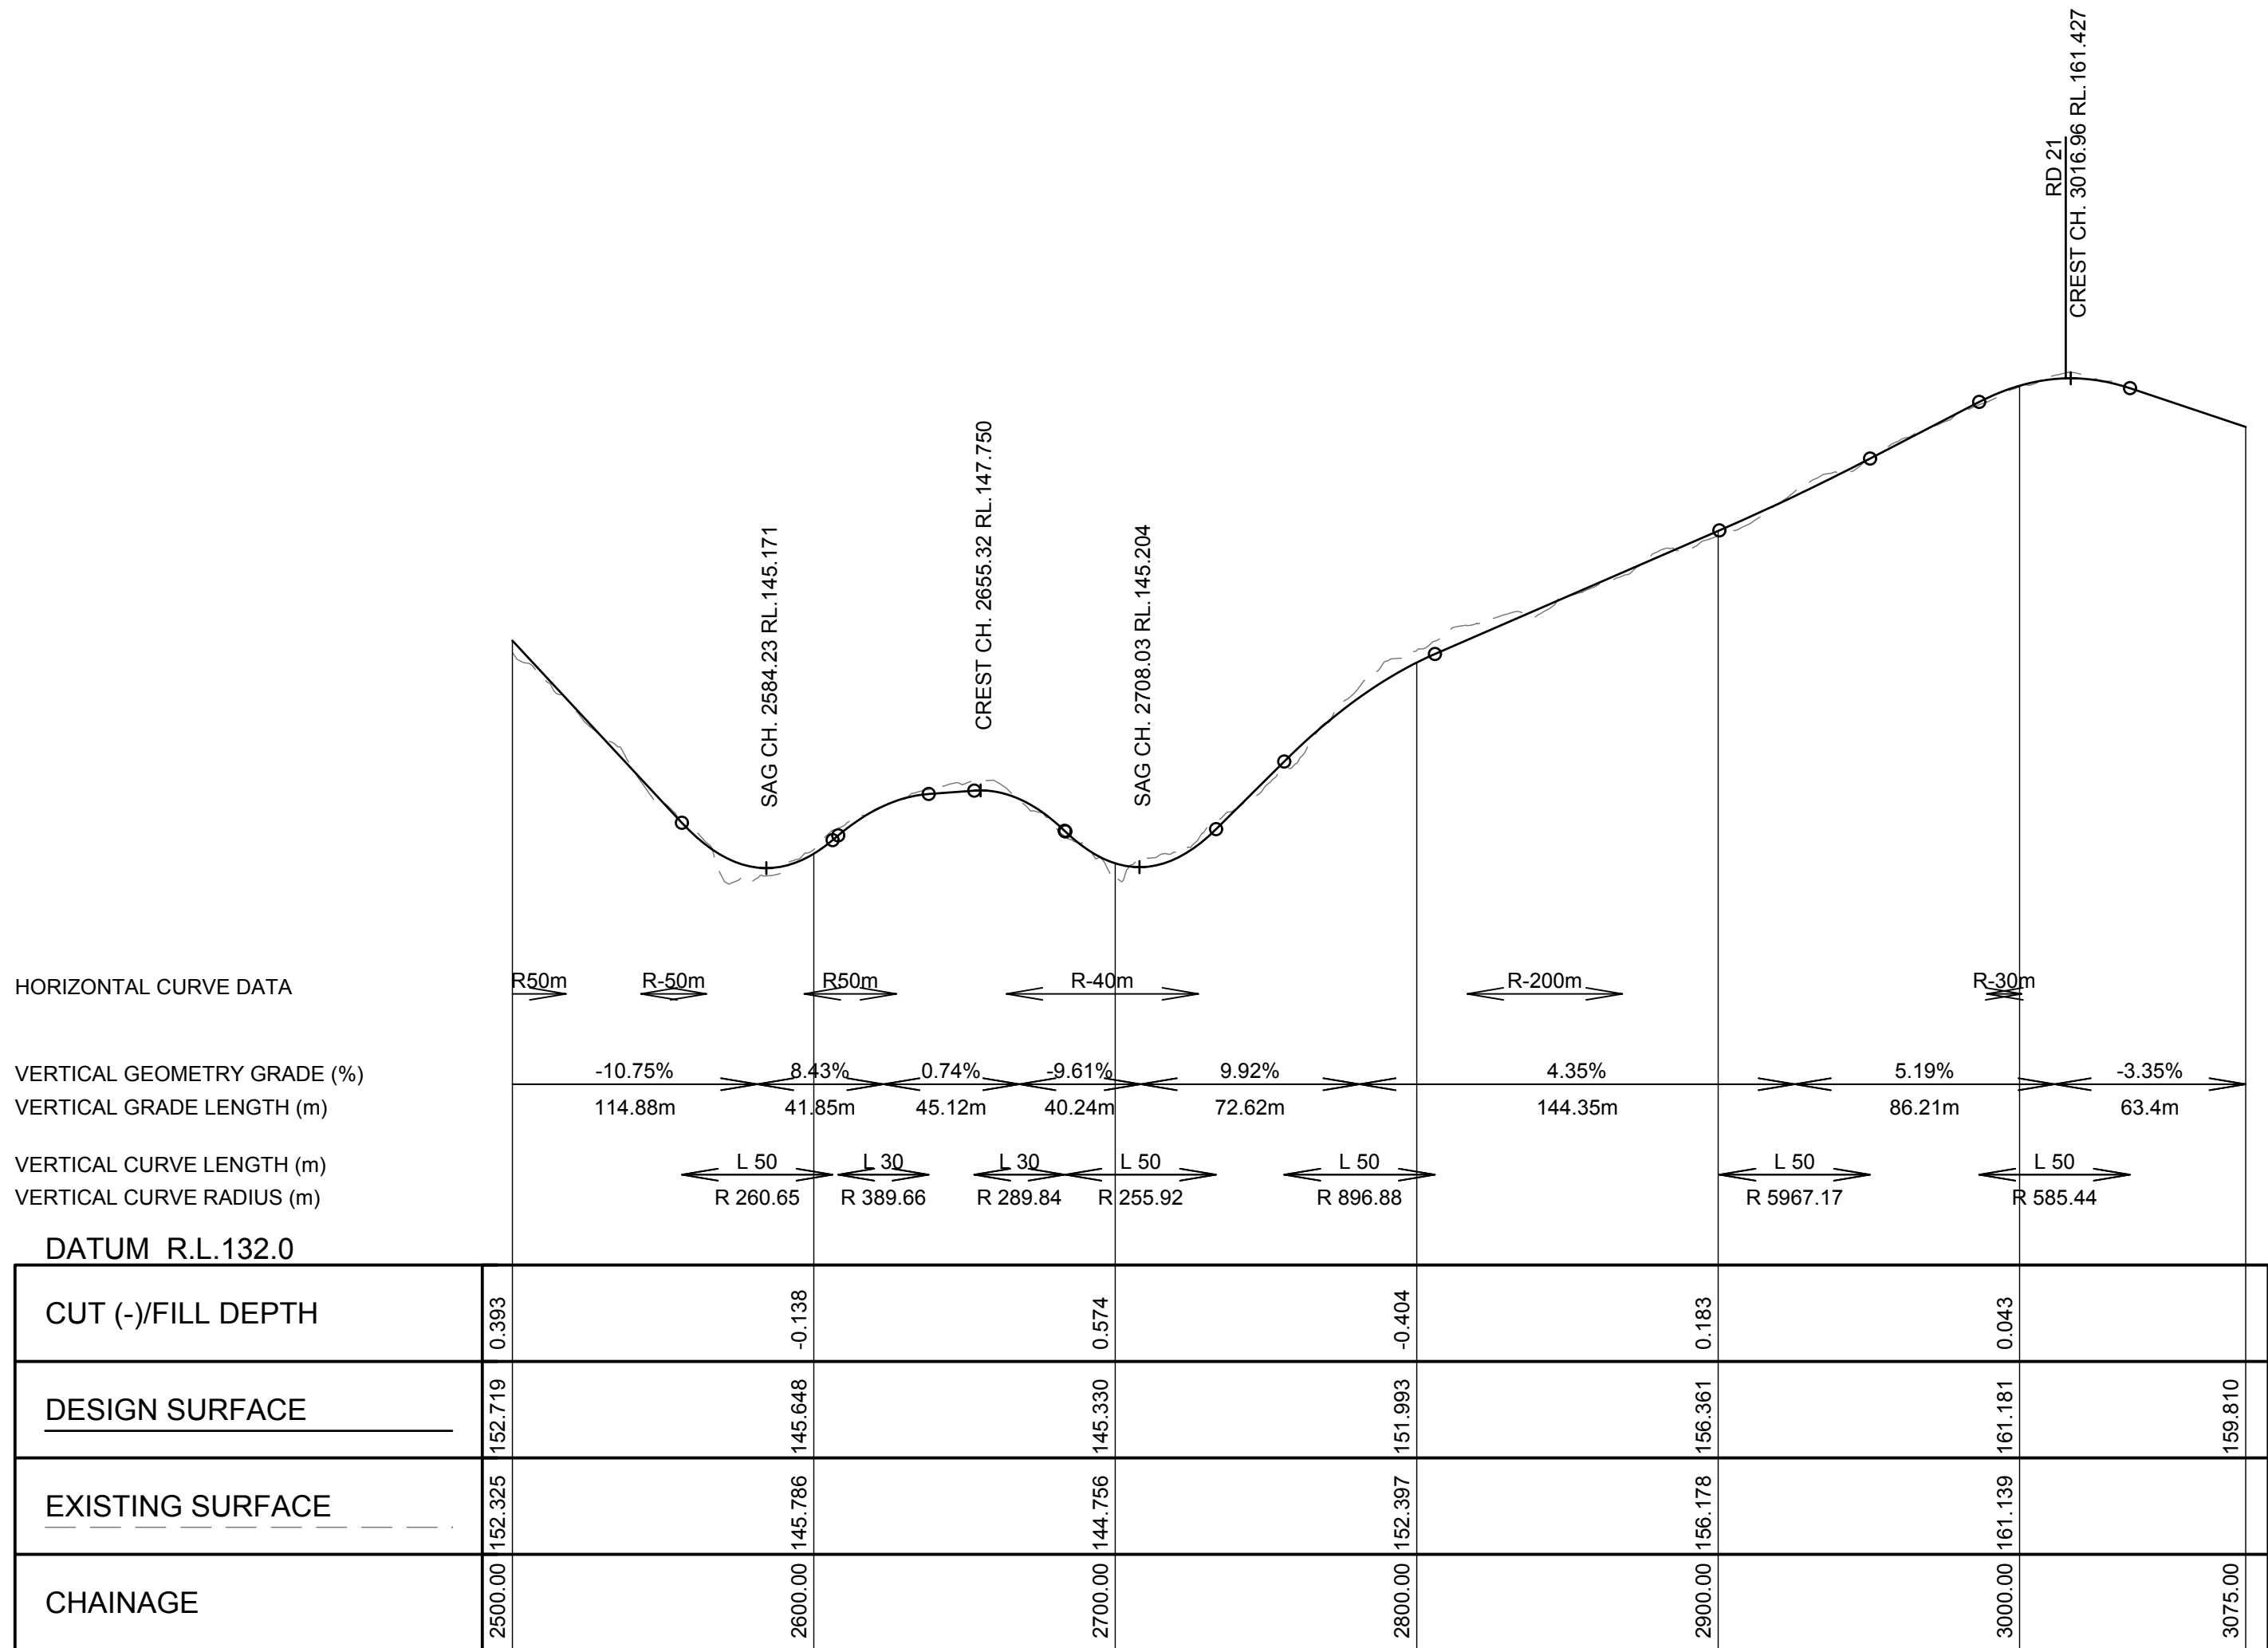

NOT FOR CONSTRUCTION

REV	DESCRIPTION	DATE	DRAWN	DESIGN	CHECK	APPROVED	SCALES:	Copyright in the drawings, information and data recorded in this document ("the information") is the property of Plant Consulting. This document and the information are solely for the use of the authorised recipient and this document may not be used, Copied or reproduced in whole or part for any purpose other than that for which it was supplied by Plantit Consulting. Plantit Consulting makes no representation, undertakes no duty and accepts no responsibility to any third party who may use or rely upon this document or the information.	DRAWN BY:	DESIGN BY:	APPROVED BY:	DATE:	THIS DRAWING MUST NOT BE USED FOR CONSTRUCTION UNLESS SIGNED AS APPROVED	PLANIT CONSULTING LEVEL 2, 11-13 PEARL STREET PO BOX 1623 KINGSCLIFF NSW 2487 TELEPHONE: 02 6674 5001 ABN: 20 099 261 711 EMAIL: administration@plantitconsulting.com.au	CLIENT: NCV ENTERPRISES PTY LTD	PROJECT: NIGHTCAP VILLAGE DRAWING TITLE: ROAD 20 LONGITUDINAL SECTION SHEET 3 OF 3
A	PRELIMINARY ISSUE	06/05/19	BT	BT	RB	BG	0 20 40 80 120 Full Size 1:2,000 ; Half Size 1:4,000 Scale (m)									
B	FOR APPROVAL	10/02/20	BT	BT	AW	AW	0 2 4 8 12 Full Size 1:200 ; Half Size 1:400 Scale (m)									
C	FOR APPROVAL	10/12/20	BT	BT	AW	AW	DO NOT SCALE FROM DRAWING									

100mm AT ORIGINAL SIZE

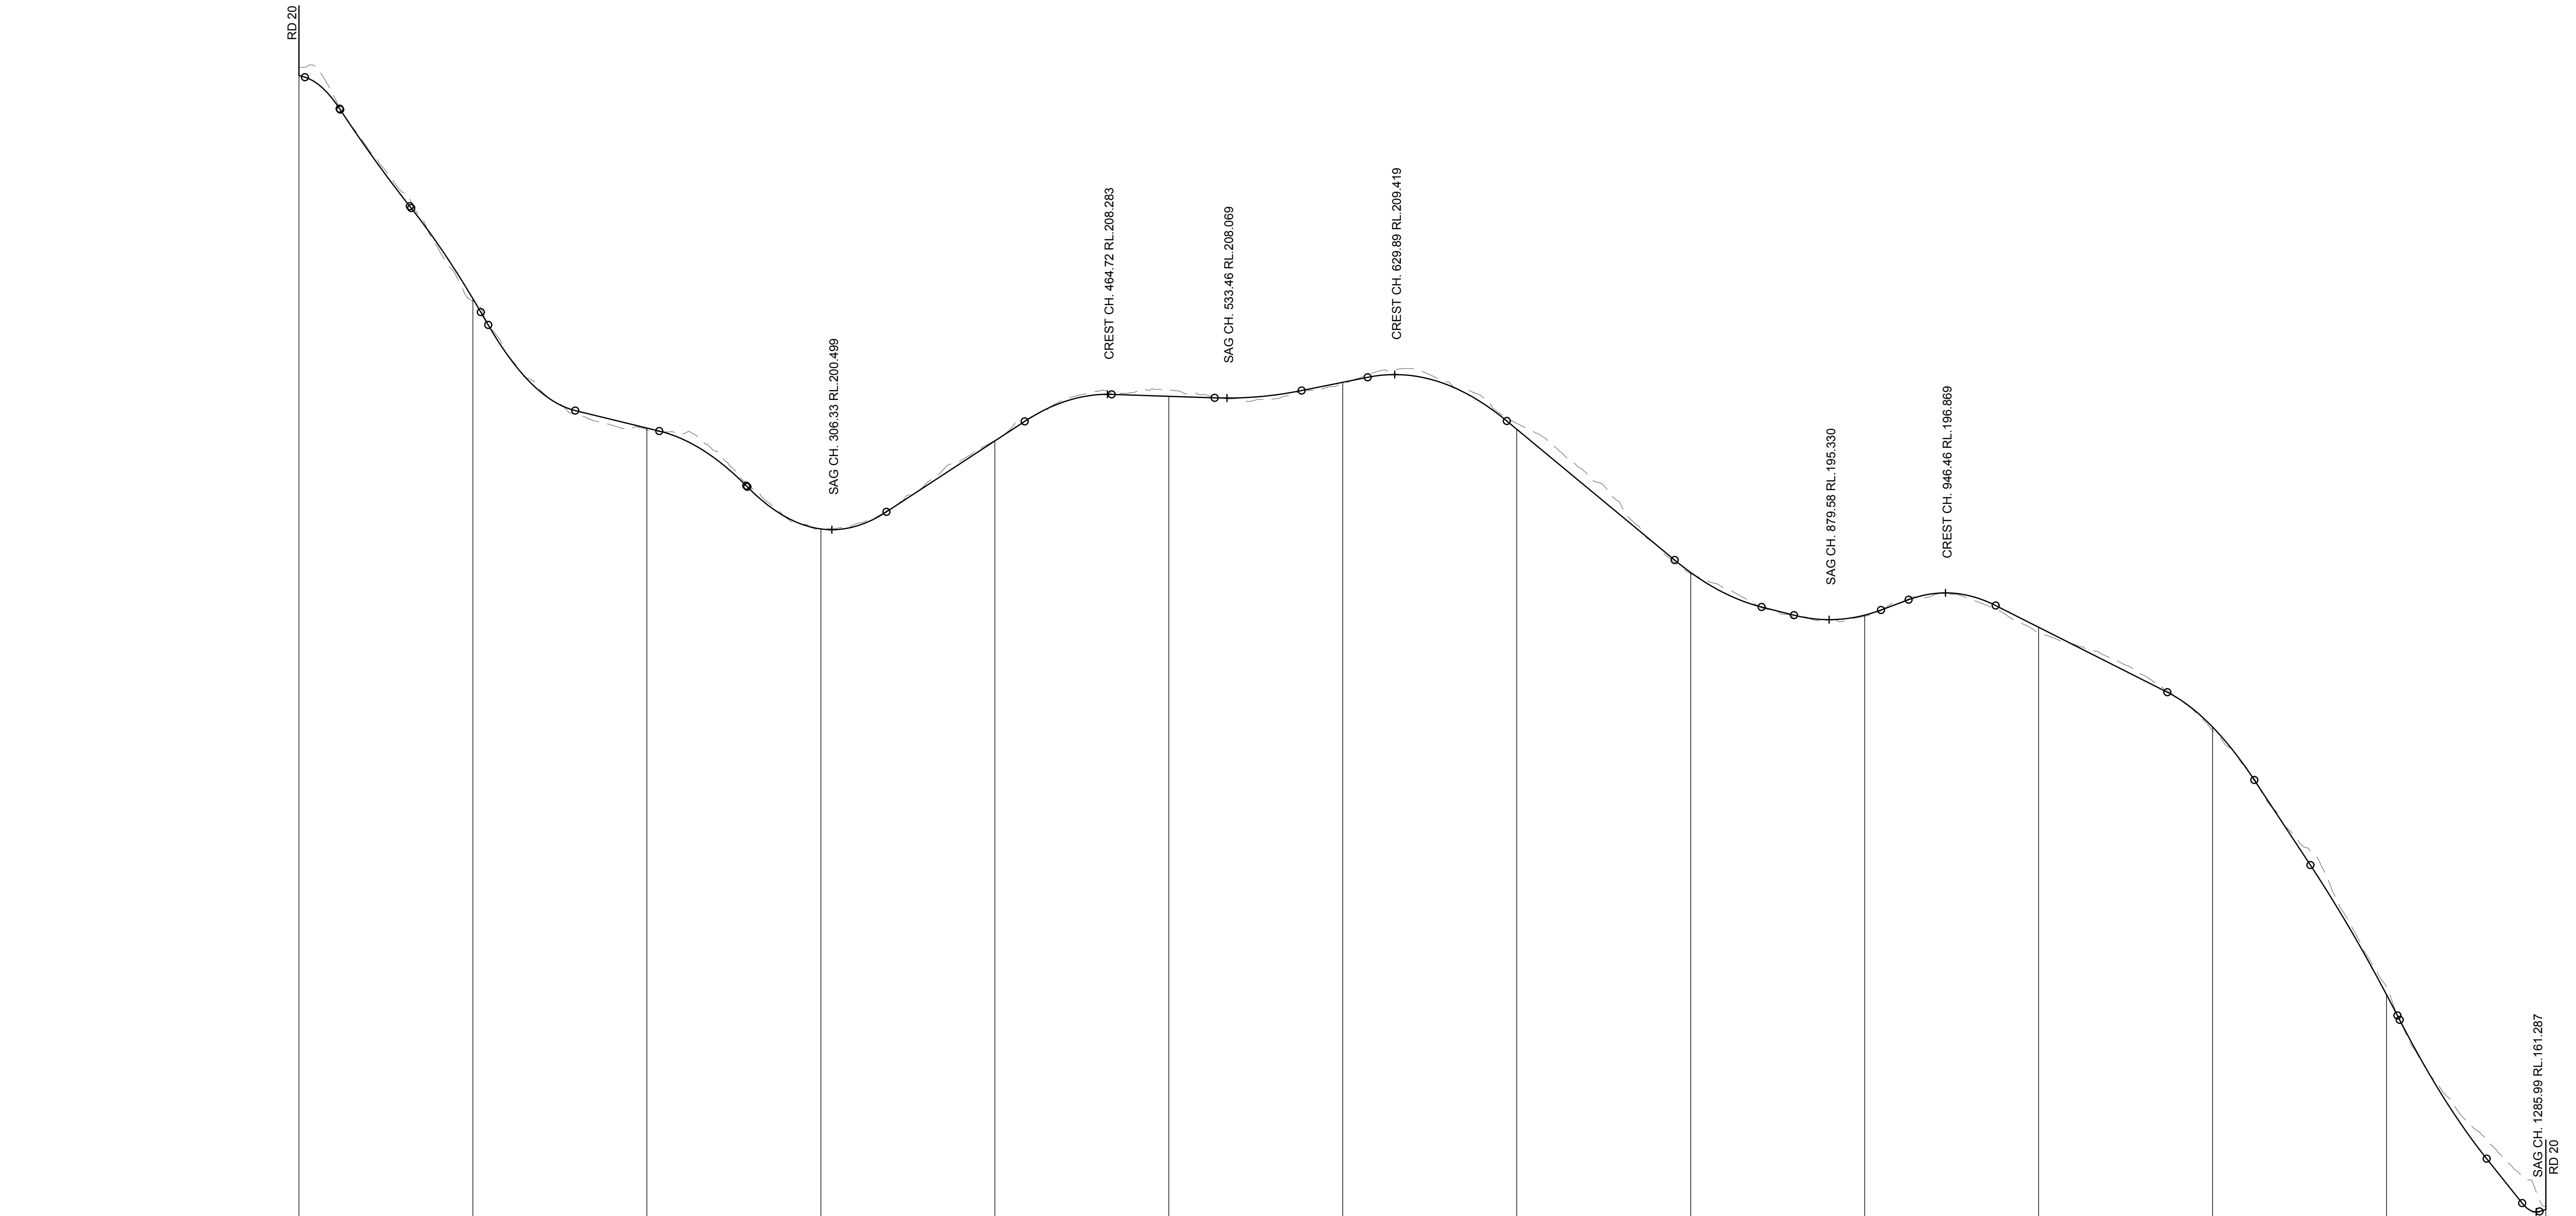

HORIZONTAL CURVE DATA

VERTICAL GEOMETRY GRADE (%)
VERTICAL GRADE LENGTH (m)
VERTICAL CURVE LENGTH (m)
VERTICAL CURVE RADIUS (m)

R-30m	R200m		R100m	R-200m	R-100m		R100m		R100m		R-200m	R100m	R-100m	R200m	R-200m	R-200m	R-20m
-3% -15.13%	-12.65%	17.25%	-2.44%		-10.14%	6.54%	-0.33%	2.01%	-8.29%	-2.53%	3.72%	-5.05%	-15.15%	-19.43%	-12.5%	3%	
13.37m	40.84m	49.26m	98.29m		65.63m	144.45m	109.16m	102.96m	161.45m	68.61m	65.91m	148.68m	82.28m	51.3m	50.41m	8.64m	
L 20	L 40	L 40	L 50		L 50	L 80	L 50	L 80		L 50	L 50	L 50	L 50	L 50	L 50	L 50	L 10
R 164.87	R 1612.65	R 868.95	R 337.47		R 649.25	R 479.51	R 726.79	R 2133.3	R 777.06	R 868.13	R 800.88	R 570.48	R 494.95	R 1169.34	R 722.31	R 64.5	

DATUM R.L.150.0

CUT (-)/FILL DEPTH	-0.439		0.133		0.096		0.075		-0.026		-0.368		0.097		-0.336		0.067		0.068		0.323		0.210		-0.445		-0.181	
DESIGN SURFACE	226.613		213.777		206.345		200.541		205.603		208.169		208.975		206.278		198.041		195.591		194.893		188.159		173.768		161.425	
EXISTING SURFACE	227.052		213.644		206.248		200.466		205.629		208.537		208.878		206.613		197.974		195.522		194.569		188.949		174.213		161.606	
CHAINAGE	-0.00	100.00	200.00	300.00	400.00	500.00	600.00	700.00	800.00	900.00	1000.00	1100.00	1200.00	1291.56	1291.62											1291.56	1291.62	

SCALE HZ 1:2000, VT 1:200

RD 21 LONGITUDINAL SECTION

NOT FOR CONSTRUCTION

REV	DESCRIPTION	DATE	DRAWN	DESIGN	CHECK	APPROVED	SCALES:	Copyright in the drawings, information and data recorded in this document ("the information") is the property of Planit Consulting. This document and the information are solely for the use of the authorised recipient and this document may not be used. Copied or reproduced in whole or part for any purpose other than that for which it was supplied by Planit Consulting. Planit Consulting makes no representation, undertakes no duty and accepts no responsibility to any third party who may use or rely upon this document or the information.	DRAWN BY:	DESIGN BY:	APPROVED BY:	DATE:	THIS DRAWING MUST NOT BE USED FOR CONSTRUCTION UNLESS SIGNED AS APPROVED	PLANIT CONSULTING	CLIENT:	PROJECT:	DRAWING TITLE:	ORIGINAL SIZE:	PLANIT JOB No.:	DRAWING No.:	REV:	
A	PRELIMINARY ISSUE	06/05/19	BT	BT	RB	BG	0 20 40 80 120 Full Size 1:2,000 ; Half Size 1:4,000 Scale (m)								LEVEL 2, 11-13 PEARL STREET PO BOX 1623 KINGSCLIFF NSW 2487	NCV ENTERPRISES PTY LTD	NIGHTCAP VILLAGE	ROAD 21 LONGITUDINAL SECTION	A1	J6100	0367	C
B	FOR APPROVAL	10/02/20	BT	BT	AW	AW	0 2 4 8 12 Full Size 1:200 ; Half Size 1:400 Scale (m)								TELEPHONE: 02 6674 5001 ABN: 20 099 261 711 EMAIL: administration@plantitconsulting.com.au							
C	FOR APPROVAL	10/12/20	BT	BT	AW	AW	DO NOT SCALE FROM DRAWING															
			</																			